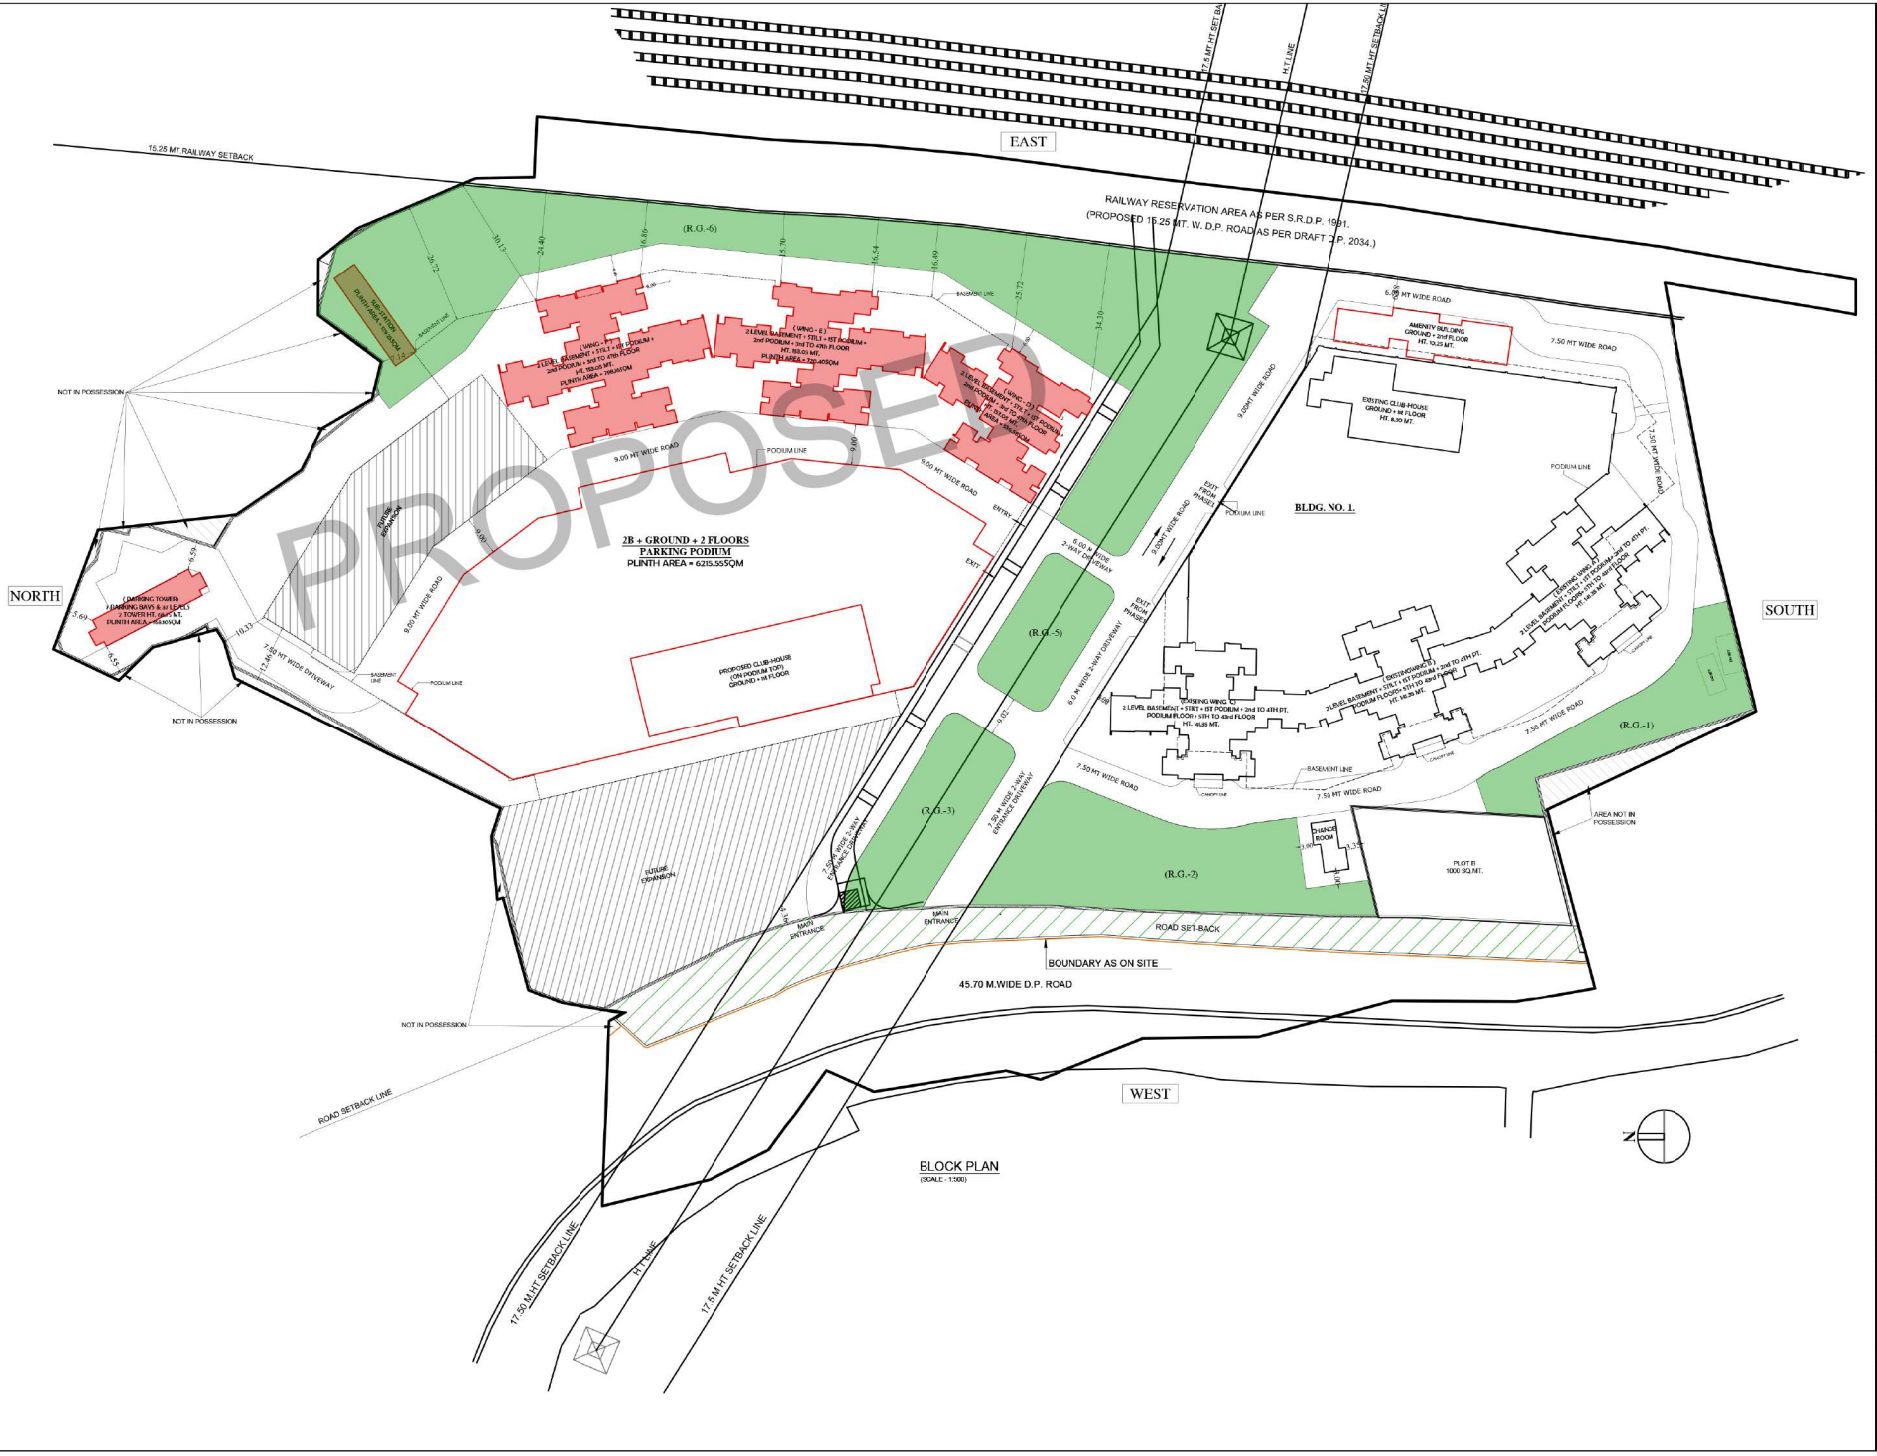

PROFORMA -B

CONTENTS OF SHEET

BLOCK PLAN, LCCATION PLAN, PARKING STATEMENT, R.G. AREA STATEMENT, BUILT-UP AREA SUMMARY.

CERTIFICATE OF AREA

CERTIFIED THAT THE PLOT UNDER REFERENCE IS GOT SURVEYED THROUGH SURVEYING AGENCY TO ASCERTAIN THE CORRECTNESS OF THE AREA MENTIONED IN THE PROPERTY CARD THE SAID SURVEY HAS BEEN CARRIED OUT ON THE BASIS OF THE BOUNDARIES OF THE PROPERTY SHOWN BY THE OWNERS. THE SAID AREA AS PER SURVEY NOW WORKS OUT TO 56509.50 SQ.MTS.

SIGNATURE OF LICENSED SURVEYOR (L.S.)

STAMP AND DATE OF APPROVAL OF PLAN

PLAN FOR CONSIDERATION

S.E. (B.P.) T/W	A.E. (B.P.) S&T

STAMP AND DATE OF RECEIPT OF PLAN

DESCRIPTION OF PROPOSAL & PROPERTY

PROPOSED RESIDENTIAL BLDG. NO.2 ON PLOT BEARING CTS NO. 784-1, 785,786, 787, 788, 790, 791, 792-A, 793 & 848 OF VILLAGE NAHUR AT GOREGAON, MULUND LINK ROAD, MULUND (W), MUMBAI - 4000080.

NORTH	JOB. NO.	DRG. NO.	DRAWN BY
	-	1/39	Vikram
	SCALE	DATE	CHECKED BY
	1:500	03/01/2019	-

REVISIONS	DESCRIPTION
R-0	

NAME OF DESIGN ARCHITECT

Sandeep Shikre & Associates
203-204, Prabhadevi Industrial Estate,
V.S. Marg, Prabhadevi, Mumbai 400 025

NAME OF THE OWNER	SIGNATURE
ATMOSPHERE REALTY Pvt. Ltd.	

NAME AND ADDRESS OF LICENSED SURVEYOR (L.S.) | **SIGNATURE**

SPACEAGE CONSULTANTS
B-106, Natraj Building,
Mulund Goregaon Link Road
Mulund (w), Mumbai : 4800 080