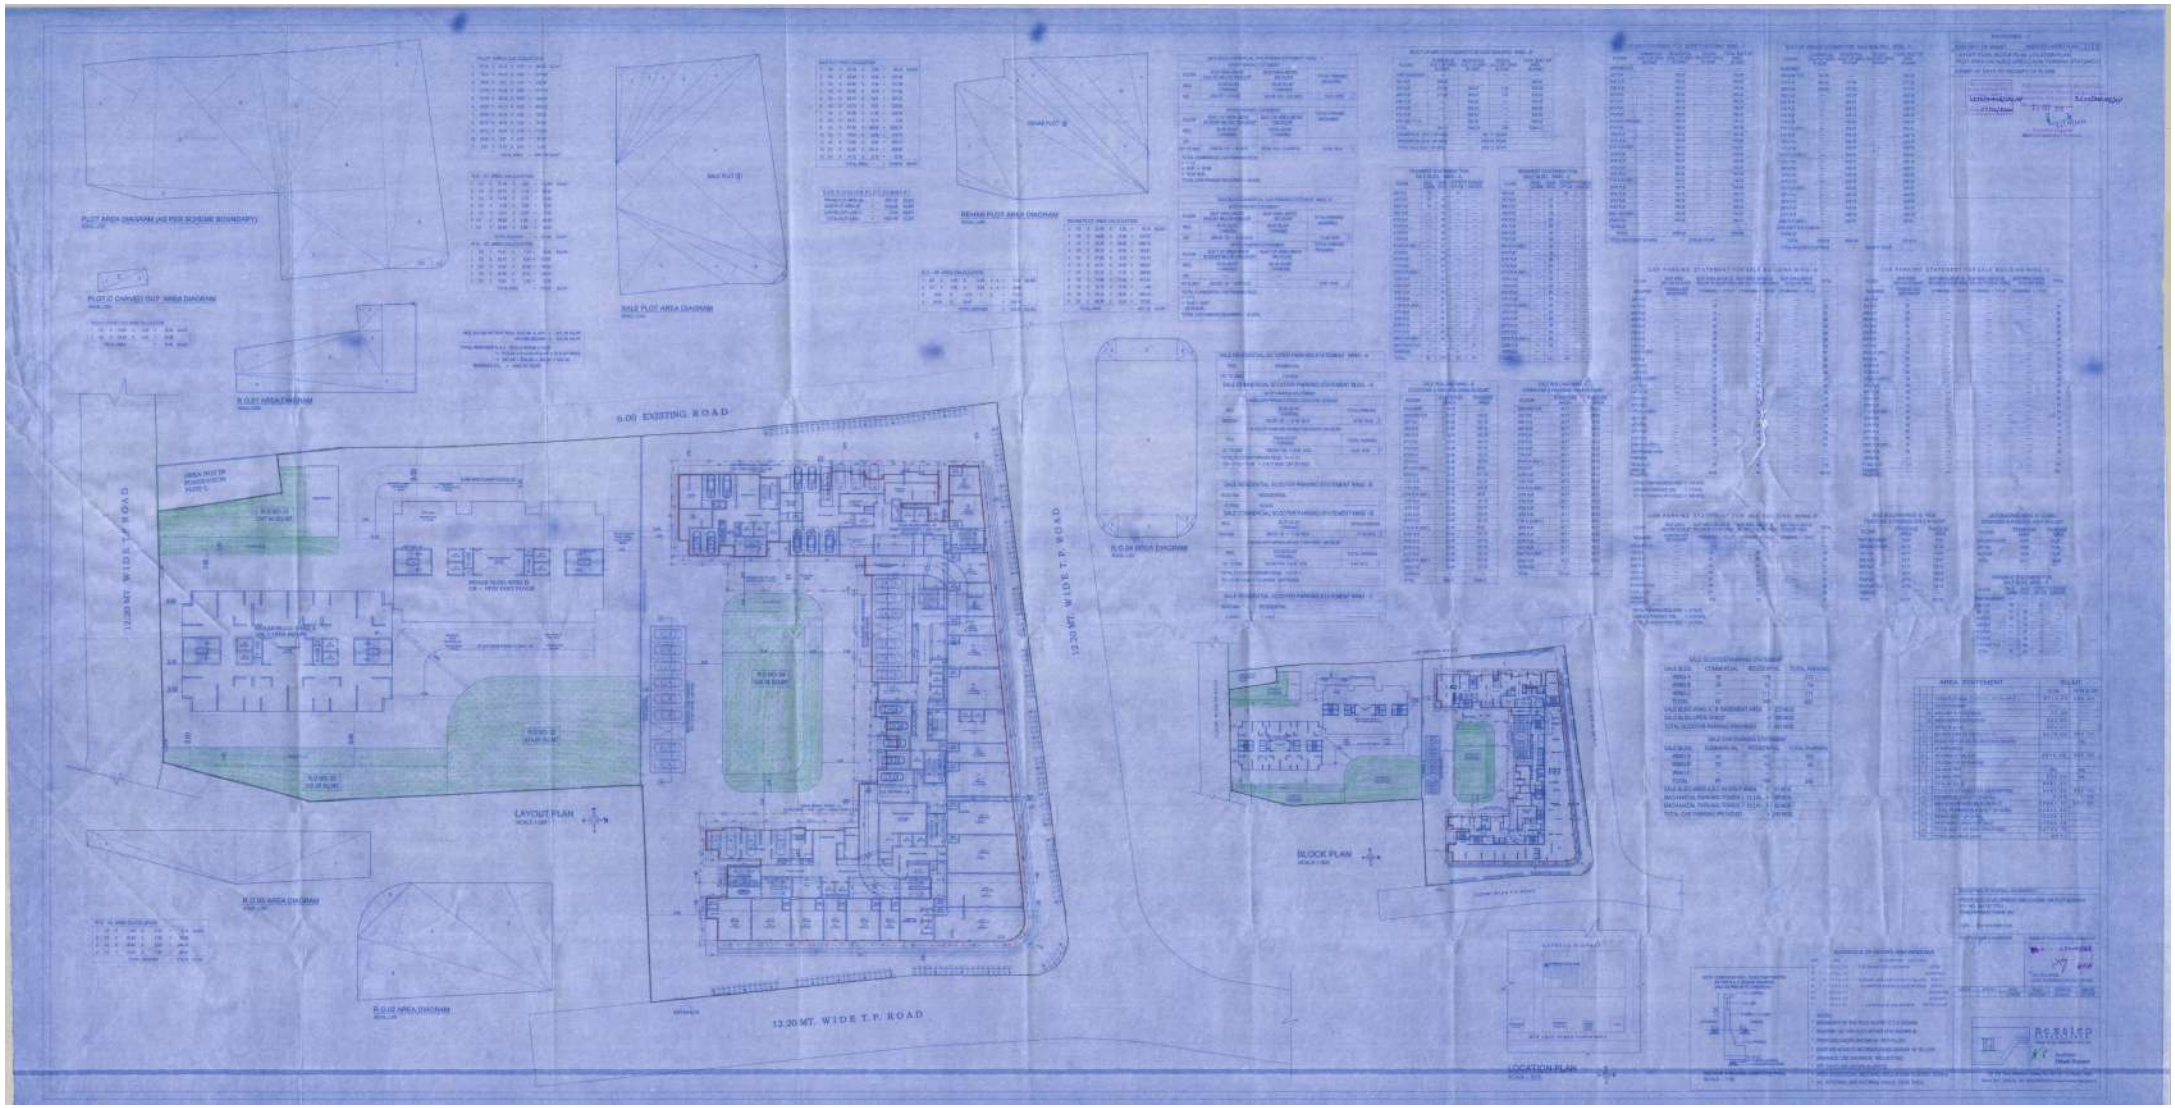
PLOT AREA DIAGRAM (AS PER SCHEME BOUNDARY)
SALE PLOT AREA DIAGRAM
REHAB PLOT AREA DIAGRAM
R.G.01 AREA DIAGRAM
R.G.02 AREA DIAGRAM
R.G.03 AREA DIAGRAM
R.G.04 AREA DIAGRAM
9.00 EXISTING ROAD
12.20 MT. WIDE T.P. ROAD
LAYOUT PLAN
BLOCK PLAN
LOCATION PLAN