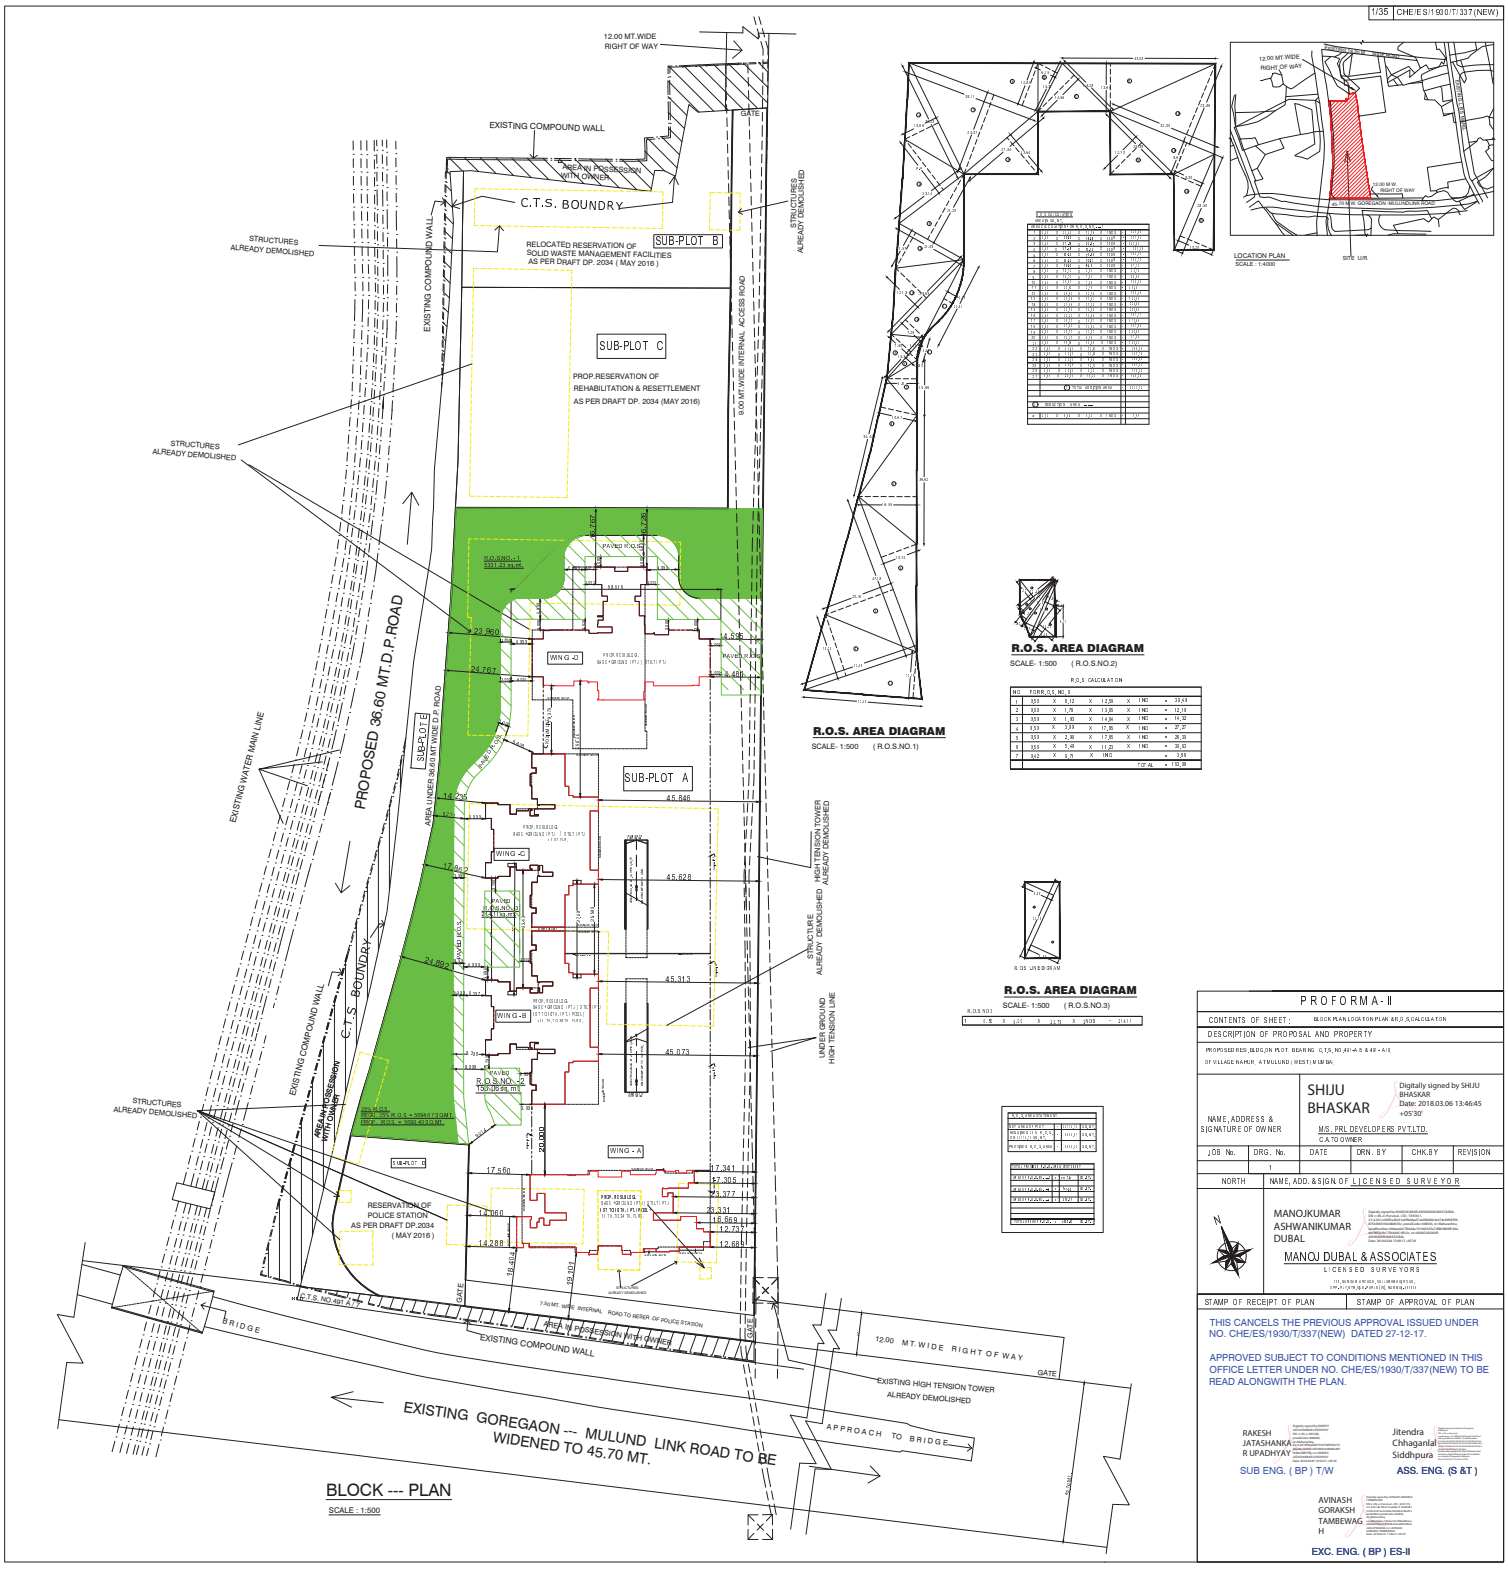

P R O F O R M A - II

CONTENTS OF SHEET :	BLOCK PLAN LOCATION PLAN AREA CALCULATION
DESCRIPTION OF PROPOSAL AND PROPERTY	
PROPOSED RES.BLDG.IN PLOT BEARING C.T.S.NO.491-A & 491-A/1 & 491-A/2 OF VILLAGE NAME: ATMULUND (WEST) MUMBAI.	
NAME, ADDRESS & SIGNATURE OF OWNER	SHIJU BHASKAR Digitally signed by SHIJU BHASKAR Date: 2018.03.06 13:46:45 +05'30' M/S. PRL DEVELOPERS PVT.LTD. C.A.TO OWNER

JOB No.	DRG. No.	DATE	DRN. BY	CHK.BY	REVISION
	1				

NORTH	NAME, ADD. & SIGN. OF LICENSED SURVEYOR
	MANOJKUMAR ASHWANIKUMAR DUBAL Digitally signed by MANOJKUMAR ASHWANIKUMAR DUBAL DN: c=IN, o=Personal, CN=MANOJ DUBAL & ASSOCIATES, 2.5.4.20=8d0d8f4f3c2c7ba8a4d4f4f4c7f4e4e4e7f4e4e4f4f4e4e7f4e4e4f4f4e4e7f4e4e4f4f