DRAWING NO :

A	3

STAMP OF APPROVAL :

पनवेल महानगरपालिका

शीर्षके- Sheltech सेक्टर —

पनवेल अतिरिक्त भू.क./अ.भू.क्र/कार्या.उ./गट क्र./
भू.क्र.# 249,250,210/1/2 मधले निवासीय सुधारित/
फेरबदल वगळेल/वाढीव गांधकामाचे बकाशसंच या
कार्यालयाचे जा.क्र./पमपा/नरवि/ 3403/21-22
दि. 20.6.2022 दिनांक- 31/01/2023

मंजीस अटी, शर्तीस अधिन राहून नकाशांस खास रंगाने
दुरुस्त केलेपत्रधार द्यावर.

मा. आयुक्त यांचे मंजूरी नुसार

सहाय्यक संचालक, नगररचना
पनवेल महानगरपालिका

PANVEL MUNICIPAL CORPORATION
पनवेल महानगरपालिका
पनवेल-रायगड
PANVEL-RAIGAD

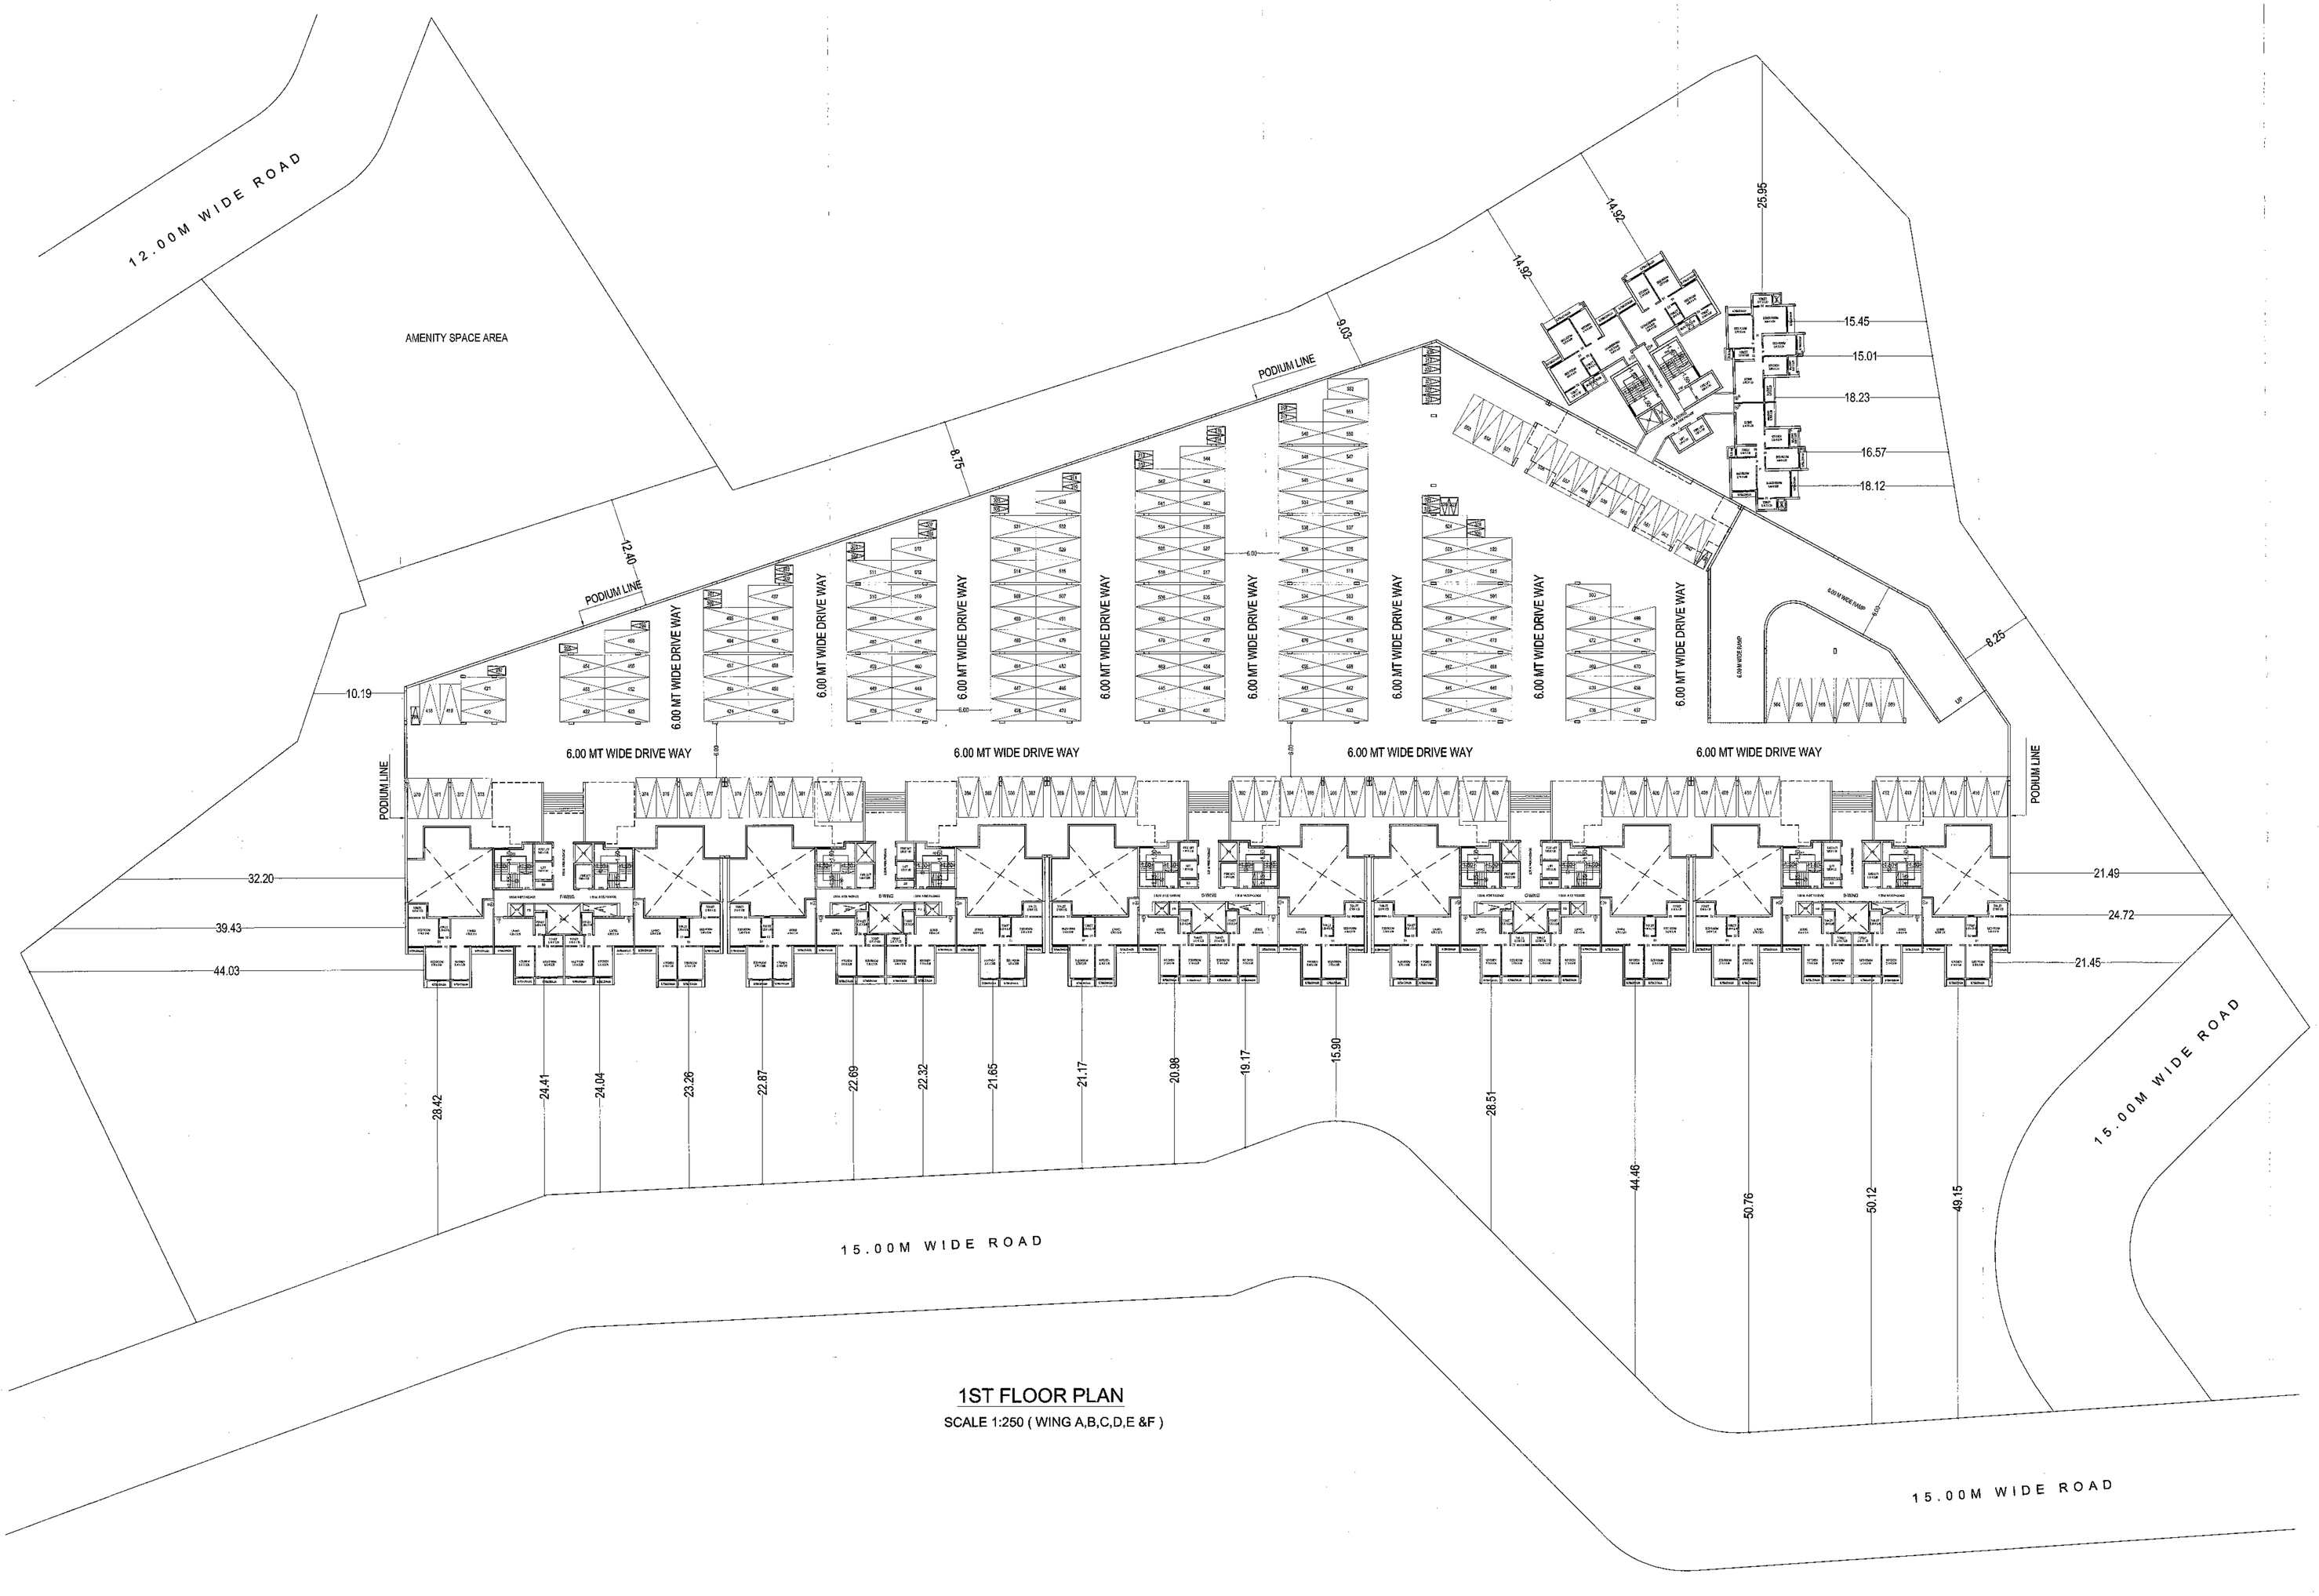

1ST FLOOR PLAN

SCALE 1:250 (WING A,B,C,D,E &F)

CONTENT OF SHEET :

1ST FLOOR PLAN

DESCRIPTION OF PROJECT :

PROPOSED RESIDENTIAL / COMMERCIA BUILDING ON S. NO.19/1,20,24/A/B/B, ROHINJAN. DIST:- RAIGAD

DATE :	DRAWN BY:
11/08/2021	ANKUSH
SCALE :	CHECKED BY :
AS SHOWN	ADINATH PATKAR

ARCHITECT :

07 ARCHITECTS AND PLANNERS

ADDRESS :

07 ARCHITECTURE & PLANNERS

OFFICE : 7 & 8, SAI PRASAD CHS, PLOT NO.-18/5, S.R.NO.62, PANVEL - 410206.

TELE PHONE : TEL - 27457077

NORTH :

WEB : www.07architects.com

SIGN OF OWNER :

For MAHAAVIR SUPERSTRUCTURES PVT. LTD.

DIRECTOR / AUTHORISED SIGNATORY

Mr. Mahavish Omprakash Chhajer

SIGN OF ARCHITECT :

07 ASSOCIATES — Ar. Adinath V. Patkar, Reg No. CA/2010/60234

AR.ADINATH V.PATKAR
Reg No. CA/2010/60234