PRODUCED BY AN AUTODESK EDUCATIONAL PRODUCT

BUILDING PLAN TYPE U-3	BUILDING NO. 2 & 3

BLDG.NO.2 :- STILT + 3 LVL. PODIUM + 1ST TO 24 FLRS
BLDG.NO.3 :- STILT + 3 LVL. PODIUM + 2 FLRS

CONTENTS OF SHEET — FLOOR PLANS, FLOOR AREA CALCULATIONS

STAMP OF APPROVAL OF PLAN.

Plans are approved subject to condition
Prescribed in Permit No. VP 95/135
TMC/TD/DP/TPS/ 40 Dated 01/06/2016

Deputy Engineer (TDD) — Executive Engineer (TDD)

Thane Municipal Corporation
The City of Thane

सावधान

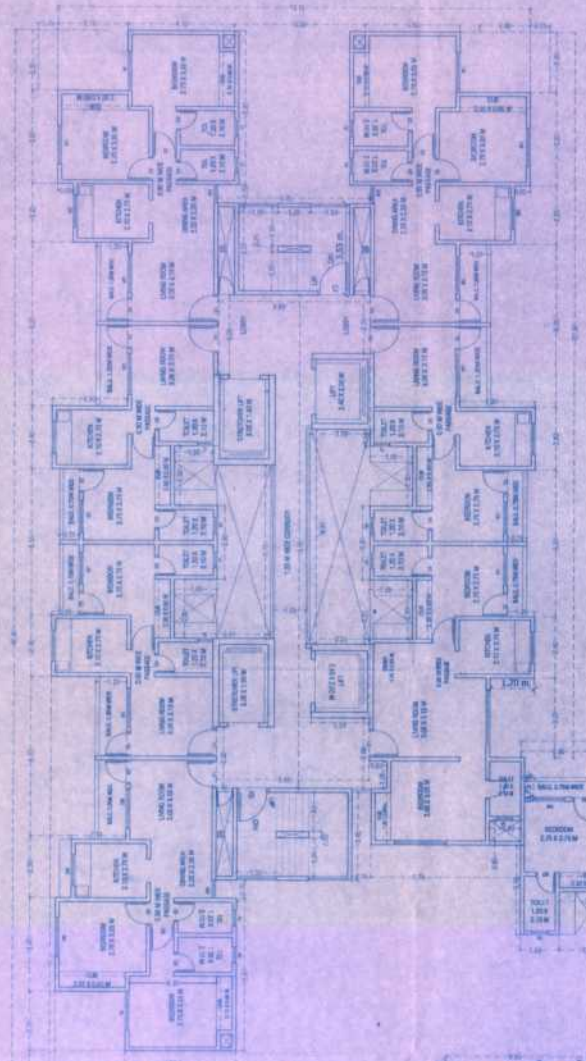

TYPICAL FLOOR PLAN NO.U-3 NO.3
(1ST AND 2ND FLOOR PLAN)
SCALE-1:100

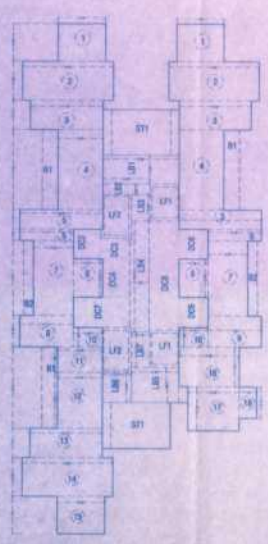

BUILT UP AREA DIAGRAM - TYPICAL FLOOR BLDG. NO.U3 NO.3
SCALE-1:200

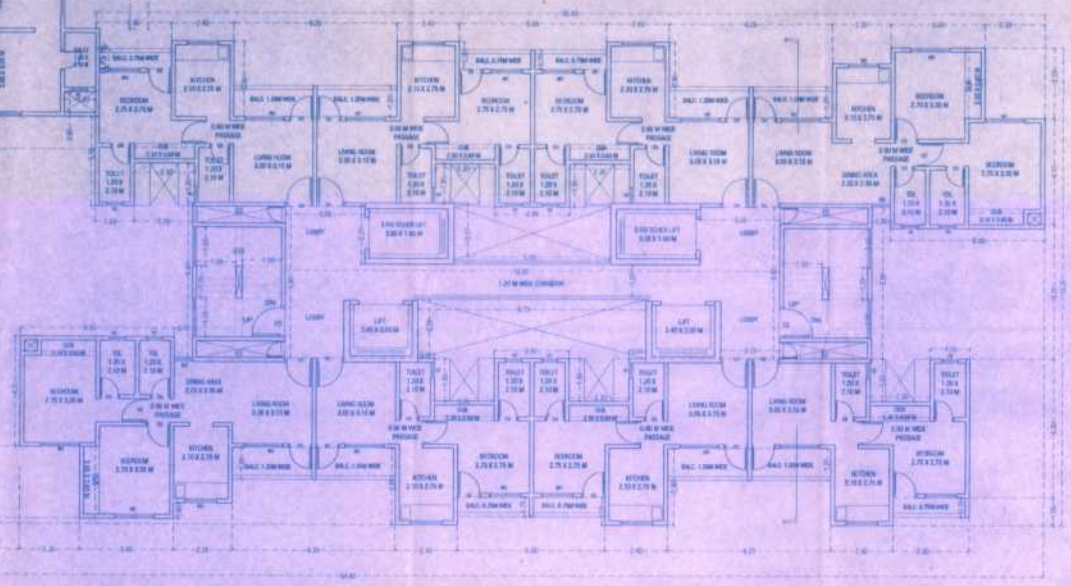

TYPICAL FLOOR PLAN NO.U-3 NO.2
(1ST TO 9TH, 5TH TO 8TH, 10TH TO 13TH, 15TH TO 18,21TH TO 24TH)
SCALE-1:100

NOTES

1. PLOT BOUNDARY SHOWN IN THICK BLACK.
2. PROPOSED WORK SHOWN IN RED.
3. DRAWING LINE SHOWN IN DOTTED RE.
4. ALL EXTERNAL WALLS SHALL BE OF 150MM THK. BRICK WITH ROUGH CAST PLASTER.
5. ALL INTERNAL WALLS SHALL BE OF 150MM THK. BRICK WITH SMOOTH MEAT PLASTER.
6. THIS DRAWING SHALL BE READ ALONG WITH DRAWING NO. 3410.78.1
7. E. F. MEANS ELEVATION PROJECTION

DESCRIPTION OF PROPOSAL & PROPERTY:

PPROPOSED RESIDENTIAL BUILDING IN THE LAYOUT ON LAND BEARING S. NOS. 5, 9, 13 TO 15, 17, 18, 22 TO 24, 26, 29 TO 34, 38 TO 42, 53 & 2, 7, 11, 12, 16,19, 28, 43, (ALL IN PARTS)ON KALYAN SHIL ROAD AT VILLAGE-SAGARLI. TAL, DIST: THANE

DEVELOPERS

SHREE KHIDKALESHWAR LAND DEVELOPERS
200, 217 COMMERCE HOUSE, 140, NAGIN DAS MASTER ROAD
FORT MUMBAI 400023

NAME & SIGN OF OWNER / P.A.HOLDER

SIGNATURE OF ARCHITECT

JOB No.	ARCHITECT'S NAME & ADDRESS
DWG No.	MLPH.1.1.2
SCALE	AS STATED
DATE	
DRAWN BY	
CHECKED BY	

SAMEER S. LOTKE & ASSOCIATES
Architect
Architect & Interior Designer
Ph: 033-25479073 E-mail: sameerlotke@gmail.com
Office No. 205-206, Cosmos Mary Park, Opp. Pratap Talkies, Kurla, Thane 400

PRODUCED BY AN AUTODESK EDUCATIONAL PRODUCT