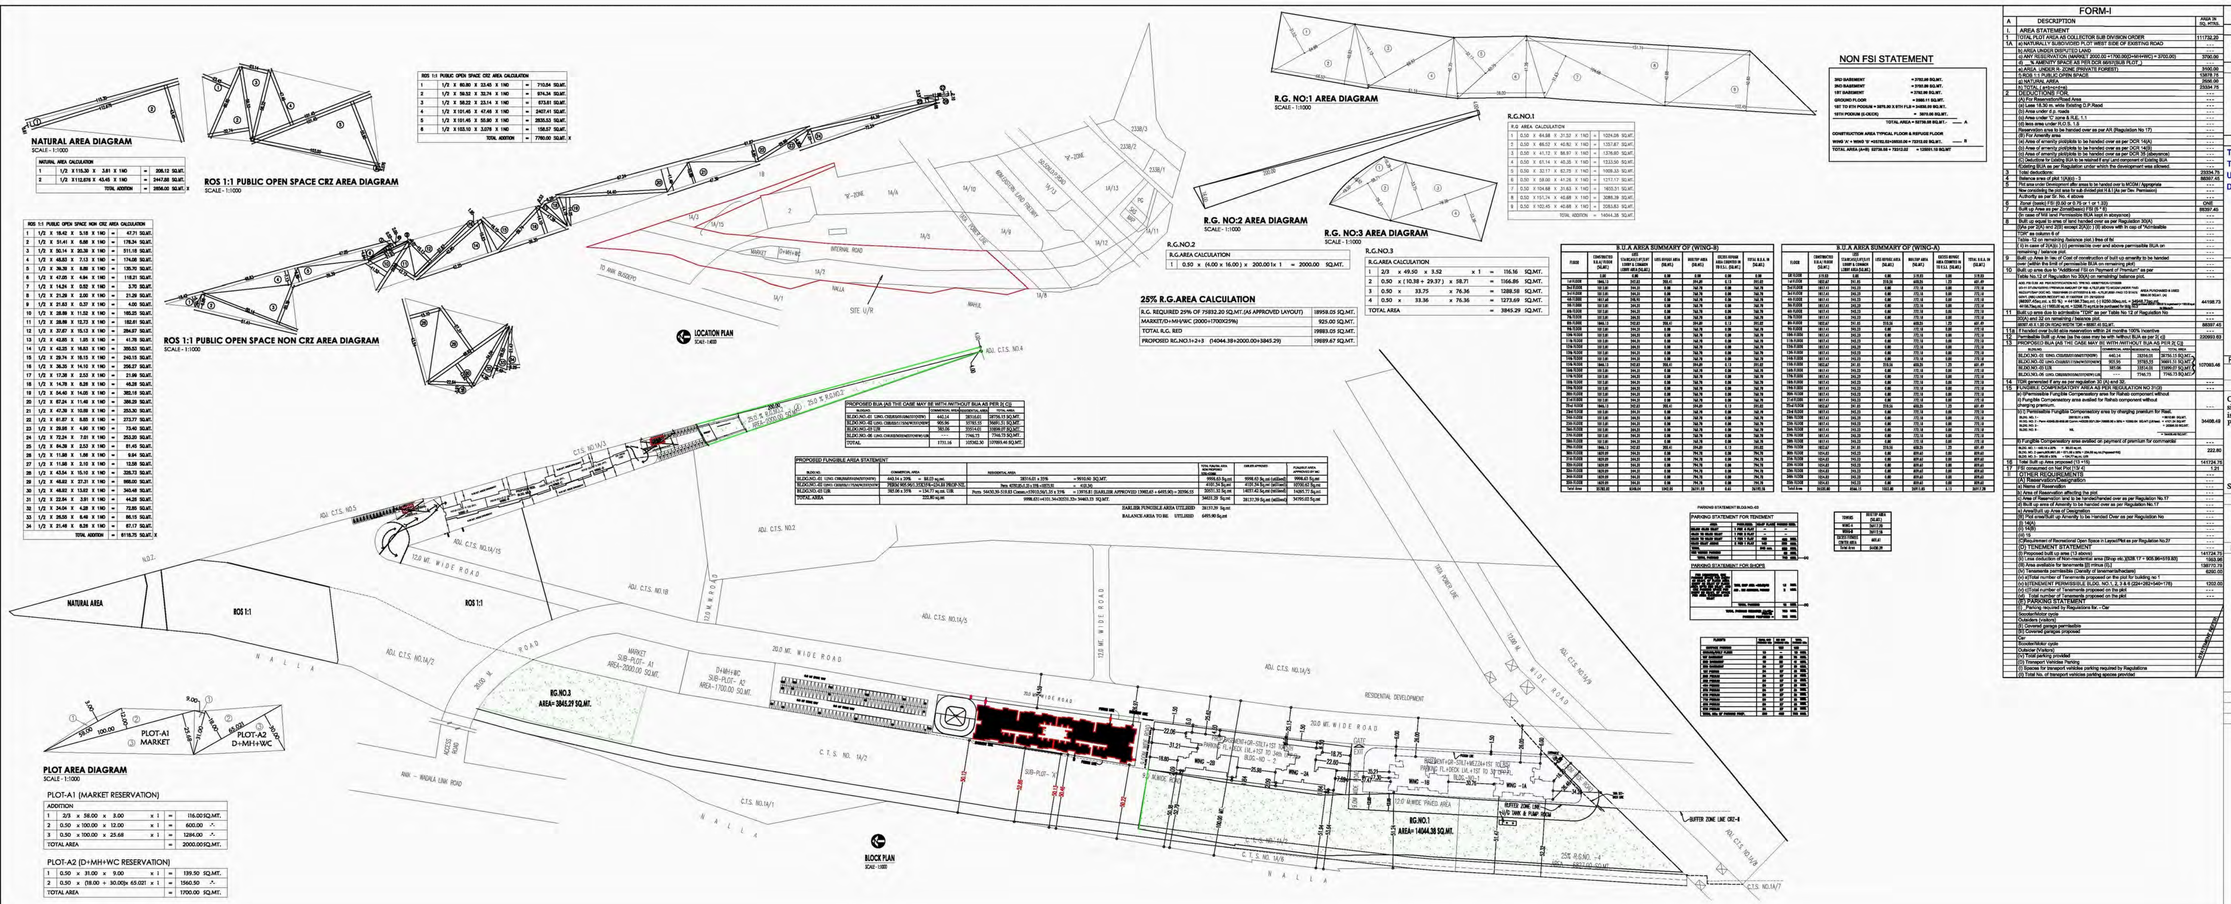

NATURAL AREA CALCULATION						
1	1/3 X 115.30 X 3.81 X 1NO	=	206.12 SQ.MT.			
2	1/2 X112.676 X 43.45 X 1NO	=	2447.08 SQ.MT.			
	TOTAL ADDITION	=	2656.00 SQ.MT.	X		

ROS 1:1 PUBLIC OPEN SPACE CRZ AREA CALCULATION						
1	1/3 X 80.80 X 33.40 X 1NO	=	715.04 SQ.MT.			
2	1/3 X 38.52 X 33.74 X 1NO	=	674.34 SQ.MT.			
3	1/2 X 38.22 X 23.14 X 1NO	=	573.81 SQ.MT.			
4	1/3 X 121.45 X 47.49 X 1NO	=	2427.41 SQ.MT.			
5	1/3 X 121.45 X 50.80 X 1NO	=	2635.53 SQ.MT.			
6	1/3 X 153.10 X 3.079 X 1NO	=	156.07 SQ.MT.			
	TOTAL ADDITION	=	7190.00 SQ.MT.	X		

ROS 1:1 PUBLIC OPEN SPACE NON CRZ AREA CALCULATION						
1	1/3 X 18.42 X 5.18 X 1NO	=	47.71 SQ.MT.			
2	1/2 X 51.41 X 6.68 X 1NO	=	178.24 SQ.MT.			
3	1/3 X 50.14 X 20.28 X 1NO	=	511.18 SQ.MT.			
4	1/3 X 48.63 X 7.13 X 1NO	=	174.68 SQ.MT.			
5	1/2 X 38.28 X 8.00 X 1NO	=	153.12 SQ.MT.			
6	1/2 X 47.05 X 4.84 X 1NO	=	118.21 SQ.MT.			
7	1/2 X 14.24 X 5.02 X 1NO	=	35.70 SQ.MT.			
8	1/2 X 21.28 X 2.00 X 1NO	=	21.28 SQ.MT.			
9	1/2 X 21.63 X 0.37 X 1NO	=	4.00 SQ.MT.			
10	1/2 X 28.89 X 11.02 X 1NO	=	165.25 SQ.MT.			
11	1/2 X 28.88 X 12.73 X 1NO	=	183.61 SQ.MT.			
12	1/2 X 27.67 X 15.13 X 1NO	=	284.87 SQ.MT.			
13	1/2 X 43.65 X 1.65 X 1NO	=	41.78 SQ.MT.			
14	1/2 X 43.25 X 16.63 X 1NO	=	359.53 SQ.MT.			
15	1/2 X 29.74 X 16.13 X 1NO	=	240.15 SQ.MT.			
16	1/2 X 36.23 X 14.12 X 1NO	=	255.27 SQ.MT.			
17	1/2 X 17.28 X 2.52 X 1NO	=	21.99 SQ.MT.			
18	1/2 X 14.79 X 6.29 X 1NO	=	46.59 SQ.MT.			
19	1/2 X 54.40 X 14.05 X 1NO	=	381.18 SQ.MT.			
20	1/2 X 67.24 X 11.48 X 1NO	=	386.29 SQ.MT.			
21	1/2 X 41.39 X 10.69 X 1NO	=	220.90 SQ.MT.			
22	1/2 X 61.87 X 8.85 X 1NO	=	273.77 SQ.MT.			
23	1/2 X 29.85 X 4.90 X 1NO	=	73.40 SQ.MT.			
24	1/2 X 72.24 X 7.01 X 1NO	=	253.20 SQ.MT.			
25	1/2 X 64.39 X 2.53 X 1NO	=	81.43 SQ.MT.			
26	1/2 X 36.23 X 1.56 X 1NO	=	28.27 SQ.MT.			
27	1/2 X 11.88 X 1.56 X 1NO	=	9.64 SQ.MT.			
28	1/2 X 11.68 X 3.10 X 1NO	=	18.08 SQ.MT.			
29	1/2 X 43.54 X 15.10 X 1NO	=	328.73 SQ.MT.			
30	1/2 X 48.62 X 37.21 X 1NO	=	906.00 SQ.MT.			
31	1/2 X 48.62 X 15.62 X 1NO	=	340.48 SQ.MT.			
32	1/2 X 22.84 X 3.91 X 1NO	=	44.28 SQ.MT.			
33	1/2 X 24.04 X 6.28 X 1NO	=	75.60 SQ.MT.			
34	1/2 X 26.55 X 6.49 X 1NO	=	86.15 SQ.MT.			
35	1/2 X 21.48 X 6.28 X 1NO	=	67.17 SQ.MT.			
	TOTAL ADDITION	=	6178.75 SQ.MT.	X		

R.G.NO.2						
R.G.AREA CALCULATION						
1	0.50 x (4.00 x 16.00) x 200.00	x	1	=	2000.00	SQ.MT.

R.G.NO.3						
R.G.AREA CALCULATION						
1	2/3 x 49.00 x 3.52	x	1	=	115.16	SQ.MT.
2	0.50 x (10.38 + 29.37) x 38.71			=	1166.86	SQ.MT.
3	0.50 x 33.75	x	76.36	=	1289.58	SQ.MT.
4	0.50 x 33.36	x	76.36	=	1272.69	SQ.MT.
TOTAL AREA				=	3845.29	SQ.MT.

R.G.NO.1						
R.G. AREA CALCULATION						
1	0.50 x 64.68 + 21.52	x	1 NO	=	1324.08	SQ.MT.
2	0.50 x 86.02 + 46.80	x	1 NO	=	1317.67	SQ.MT.
3	0.50 x 41.12 + 86.87	x	1 NO	=	1276.80	SQ.MT.
4	0.50 x 61.14 + 45.26	x	1 NO	=	1323.55	SQ.MT.
5	0.50 x 62.17 + 63.70	x	1 NO	=	1658.33	SQ.MT.
6	0.50 x 58.00 + 41.26	x	1 NO	=	1717.17	SQ.MT.
7	0.50 x 104.68 + 31.63	x	1 NO	=	1613.31	SQ.MT.
8	0.50 x 115.14 + 45.68	x	1 NO	=	2085.39	SQ.MT.
9	0.50 x 102.45 + 40.68	x	1 NO	=	2556.83	SQ.MT.
	TOTAL AREA			=	14944.26	SQ.MT.

25% R.G.AREA CALCULATION

R.G. REQUIRED 25% OF 75932.20 SQ.MT.(AS APPROVED LAYOUT)	18958.05 SQ.MT.
MAXIMUM D+MH+WC (2000+1700X25%)	925.00 SQ.MT.
TOTAL R.G. BED	19883.05 SQ.MT.
PROPOSED R.G.NO.1+2+3 (14044.39+3000.00+3845.29)	20889.67 SQ.MT.

PROPOSED BUA (AS THE CASE MAY BE WITH WITHOUT BUA AS PER S.C.9)			
BUILDING	COMMERCIAL AREA(PERMISSIBLE)	TOTAL AREA	
BLDG.NO.-01 (INC. CHUBARI/SAMAVESH/TOWER)	445.14	28145.61	28756.75 SQ.MT.
BLDG.NO.-02 (INC. CHUBARI/TOWER/SAMAVESH)	905.56	27615.19	28520.75 SQ.MT.
BLDG.NO.-03 LBS	500.00	23514.00	24014.00 SQ.MT.
BLDG.NO.-04 (INC. CHUBARI/SAMAVESH/TOWER)	------	7746.75	7746.75 SQ.MT.
TOTAL	1751.14	107021.30	109884.44 SQ.MT.

PROPOSED PLINGBLE AREA STATEMENT						
BUILDING	COMMERCIAL AREA	RESIDENTIAL AREA		TOTAL PLINGBLE AREA ALLOWABLE (100%)	AREA(PLINGBLE)	PLINGBLE AREA APPROVED BY MC
BLDG.NO.-01 (INC. CHUBARI/SAMAVESH/TOWER)	445.14 x 25% = 111.29 sq.mt	28145.61 x 25% = 9950.90 SQ.MT.		9950.90 Sq.mt	9996.63 Sq.mt (ref.Ins)	9996.63 Sq.mt
BLDG.NO.-02 (INC. CHUBARI/TOWER/SAMAVESH)	PERMI NO.-NO.-31/2014-(33.35 PROP. 1ST	Note 42/02.(A.D.) 25x.=(25%)	= 410.25	410.25 Sq.mt	4120.24 Sq.mt (ref.Ins)	4120.24 Sq.mt
BLDG.NO.-03 TDR	500.00 x 25% = 125.00 sq.mt. TDR	Note 34/02.34.33.03 Clause=(75%)(SEL 25 x 25%	= (75%)(E.SUBLIMB APPROVED (1995.61 + 6495.90) = 20156.51	20281.51 SQ.MT.	19951.42 Sq.mt (ref.Ins)	19951.42 Sq.mt
TOTAL AREA	222.86 sq.mt	1996.651+6495.34=8491.33+ 20665.33= 29663.33 SQ.MT.		30632.26 Sq.mt	34131.29 Sq.mt (ref.Ins)	34595.05 Sq.mt

SABLEIB PLINGBLE AREA UTILIZED 34131.29 Sq.mt

BALANCE AREA TO BE UTILIZED 463.76 Sq.mt

R.U.A AREA SUMMARY OF (WING-B)						
FLOOR	CONTRACTED S.B.U.A.(70.00%) (SLAB)	SOLD CONTRACTED SLAB AREA (SLAB) (ZERO AREA SOLD SLAB)	SOLD SLAB AREA (SLAB)	BALANCE SLAB AREA (CONTRACTED SLAB) (TO SELL) (SLAB)	TOTAL S.B.U. IN (SLAB)	
	1.00	1.00	0.00	0.00	0.00	1.00
1st FLOOR	566.71	397.00	397.00	404.00	0.00	801.00
2nd FLOOR	561.00	394.00	0.00	561.00	0.00	561.00
3rd FLOOR	561.00	394.00	0.00	561.00	0.00	561.00
4th FLOOR	561.00	394.00	0.00	561.00	0.00	561.00
5th FLOOR	561.00	394.00	0.00	561.00	0.00	561.00
6th FLOOR	561.00	394.00	0.00	561.00	0.00	561.00
7th FLOOR	561.00	394.00	0.00	561.00	0.00	561.00
8th FLOOR	561.00	394.00	0.00	561.00	0.00	561.00
9th FLOOR	561.00	394.00	0.00	561.00	0.00	561.00
10th FLOOR	561.00	394.00	0.00	561.00	0.00	561.00
11th FLOOR	561.00	394.00	0.00	561.00	0.00	561.00
12th FLOOR	561.00	394.00	0.00	561.00	0.00	561.00
13th FLOOR	561.00	394.00	0.00	561.00	0.00	561.00
14th FLOOR	561.00	394.00	0.00	561.00	0.00	561.00
15th FLOOR	561.00	394.00	0.00	561.00	0.00	561.00
16th FLOOR	561.00	394.00	0.00	561.00	0.00	561.00
17th FLOOR	561.00	394.00	0.00	561.00	0.00	561.00
18th FLOOR	561.00	394.00	0.00	561.00	0.00	561.00
19th FLOOR	561.00	394.00	0.00	561.00	0.00	561.00
20th FLOOR	561.00	394.00	0.00	561.00	0.00	561.00
106th FLOOR	561.00	394.00	0.00	561.00	0.00	561.00
107th FLOOR	561.00	394.00	0.00	561.00	0.00	561.00
108th FLOOR	561.00	394.00	0.00	561.00	0.00	561.00
109th FLOOR	561.00	394.00	0.00	561.00	0.00	561.00
110th FLOOR	561.00	394.00	0.00	561.00	0.00	561.00
111th FLOOR	561.00	394.00	0.00	561.00	0.00	561.00
112th FLOOR	561.00	394.00	0.00	561.00	0.00	561.00
113th FLOOR	561.00	394.00	0.00	561.00	0.00	561.00
114th FLOOR	561.00	394.00	0.00	561.00	0.00	561.00
Total Area	63,00.00	44,206.13	1,397.00	61,603.00	0.00	62,603.00

R.U.A AREA SUMMARY OF (WING-A)						
FLOOR	CONTRACTED S.B.U.A.(70.00%) (SLAB)	SOLD CONTRACTED SLAB AREA (SLAB) (ZERO AREA SOLD SLAB)	SOLD SLAB AREA (SLAB)	BALANCE SLAB AREA (CONTRACTED SLAB) (TO SELL) (SLAB)	TOTAL S.B.U. IN (SLAB)	
00 FLOOR	2.19.00	1.00	1.00	2.19.00	1.00	3.19.00
1st FLOOR	537.00	391.00	391.00	146.00	0.00	537.00
2nd FLOOR	537.00	391.00	391.00	146.00	0.00	537.00
3rd FLOOR	537.00	391.00	391.00	146.00	0.00	537.00
4th FLOOR	537.00	391.00	391.00	146.00	0.00	537.00
5th FLOOR	537.00	391.00	391.00	146.00	0.00	537.00
6th FLOOR	537.00	391.00	391.00	146.00	0.00	537.00
7th FLOOR	537.00	391.00	391.00	146.00	0.00	537.00
8th FLOOR	537.00	391.00	391.00	146.00	0.00	537.00
9th FLOOR	537.00	391.00	391.00	146.00	0.00	537.00
10th FLOOR	537.00	391.00	391.00	146.00	0.00	537.00
11th FLOOR	537.00	391.00	391.00	146.00	0.00	537.00
12th FLOOR	537.00	391.00	391.00	146.00	0.00	537.00
13th FLOOR	537.00	391.00	391.00	146.00	0.00	537.00
14th FLOOR	537.00	391.00	391.00	146.00	0.00	537.00
15th FLOOR	537.00	391.00	391.00	146.00	0.00	537.00
16th FLOOR	537.00	391.00	391.00	146.00	0.00	537.00
17th FLOOR	537.00	391.00	391.00	146.00	0.00	537.00
18th FLOOR	537.00	391.00	391.00	146.00	0.00	537.00
19th FLOOR	537.00	391.00	391.00	146.00	0.00	537.00
20th FLOOR	537.00	391.00	391.00	146.00	0.00	537.00
21st FLOOR	537.00	391.00	391.00	146.00	0.00	537.00
22nd FLOOR	537.00	391.00	391.00	146.00	0.00	537.00
23rd FLOOR	537.00	391.00	391.00	146.00	0.00	537.00
24th FLOOR	537.00	391.00	391.00	146.00	0.00	537.00
25th FLOOR	537.00	391.00	391.00	146.00	0.00	537.00
26th FLOOR	537.00	391.00	391.00	146.00	0.00	537.00
27th FLOOR	537.00	391.00	391.00	146.00	0.00	537.00
28th FLOOR	537.00	391.00	391.00	146.00	0.00	537.00
29th FLOOR	537.00	391.00	391.00	146.00	0.00	537.00
30th FLOOR	537.00	391.00	391.00	146.00	0.00	537.00
31st FLOOR	537.00	391.00	391.00	146.00	0.00	537.00
32nd FLOOR	537.00	391.00	391.00	146.00	0.00	537.00
33rd FLOOR	537.00	391.00	391.00	146.00	0.00	537.00
34th FLOOR	537.00	391.00	391.00	146.00	0.00	537.00
35th FLOOR	537.00	391.00	391.00	146.00	0.00	537.00
36th FLOOR	537.00	391.00	391.00	146.00	0.00	537.00
37th FLOOR	537.00	391.00	391.00	146.00	0.00	537.00
38th FLOOR	537.00	391.00	391.00	146.00	0.00	537.00
39th FLOOR	537.00	391.00	391.00	146.00	0.00	537.00
40th FLOOR	537.00	391.00	391.00	146.00	0.00	537.00
41st FLOOR	537.00	391.00	391.00	146.00	0.00	537.00
42nd FLOOR	537.00	391.00	391.00	146.00	0.00	537.00
43rd FLOOR	537.00	391.00	391.00	146.00	0.00	537.00
44th FLOOR	537.00	391.00	391.00	146.00	0.00	537.00
45th FLOOR	537.00	391.00	391.00	146.00	0.00	537.00
46th FLOOR	537.00	391.00	391.00	146.00	0.00	537.00
47th FLOOR	537.00	391.00	391.00	146.00	0.00	537.00
48th FLOOR	537.00	391.00	391.00	146.00	0.00	537.00
49th FLOOR	537.00	391.00	391.00	146.00	0.00	537.00
50th FLOOR	537.00	391.00	391.00	146.00	0.00	537.00
51st FLOOR	537.00	391.00	391.00	146.00	0.00	537.00
52nd FLOOR	537.00	391.00	391.00	146.00	0.00	537.00
53rd FLOOR	537.00	391.00	391.00	146.00	0.00	537.00
54th FLOOR	537.00	391.00	391.00	146.00	0.00	537.00
55th FLOOR	537.00	391.00	391.00	146.00	0.00	537.00
56th FLOOR	537.00	391.00	391.00	146.00	0.00	537.00
57th FLOOR	537.00	391.00	391.00	146.00	0.00	537.00
58th FLOOR	537.00	391.00	391.00	146.00	0.00	537.00
Total Area	30,00.00	22,206.13	19,206.13	10,793.87	1.19	30,001.19

NON FSI STATEMENT			
3RD BASEMENT	= 3750.00 SQ.MT.		
2ND BASEMENT	= 3750.00 SQ.MT.		
1ST BASEMENT	= 3750.00 SQ.MT.		
GROUND FLOOR	= 3000.11 SQ.MT.		
1ST TO 6TH PODIUM = 5970.00 X 6TH FLO = 34500.00 SQ.MT.			
10TH PODIUM (S-DECK)	= 3970.00 SQ.MT.		
TOTAL AREA = 55750.00 SQ.MT.		——	A
CONSTRUCTION AREA TYPICAL FLOOR & PEFUSIE FLOOR			
WING 'A' = WING 'B' =(57932.00-3000.00 = 72932.00 SQ.MT.		——	B
TOTAL AREA (A+B) 55750.00 + 72932.00 = 128682.10 SQ.MT			

PARKING STATEMENT BLDG.NO.-03		
PARKING STATEMENT FOR TENEMENT		
	REQUIRED	PROVIDED
SMALL CARS (SLOT)	1 PER 5 FLAT	-
MEDIUM CARS (SLOT)	1 PER 2 FLAT	-
TWO WHEELER (SLOT)	1 PER 1 FLAT	500 NOS.
TOTAL (SLOT)		500 NOS.
VISITOR PARKING (SLOT)	10 % OF TOTAL	50 NOS.
TOTAL PARKING		550 NOS.
PARKING STATEMENT FOR SHOPS		
	REQUIRED	PROVIDED
SMALL CARS (SLOT)	1 PER 100 SQ.MT.	12 NOS.
MEDIUM CARS (SLOT)	1 PER 100 SQ.MT.	12 NOS.
TOTAL PARKING		24 NOS.
TOTAL PARKING REQUIRED (SLOT)		574 NOS.
PARKING PROVIDED		574 NOS.

TANKS	RESTRI AREA (SQ.MT.)
HOBLE	347.28
SUMP TANK	347.28
SEPTIC TANK	347.28
SEPTIC TANK (SLOT)	40.00
TOTAL AREA	1082.56

PLANTS	AREA (SQ. MT.)	AREA (SQ. FT.)	NOS.
BOUGAINVILLA	0	0	0
BOUGAINVILLA SUMP	0	0	0
BOUGAINVILLA SUMP	0	0	0
BOUGAINVILLA	0	0	0
BOUGAINVILLA	0	0	0
BOUGAINVILLA