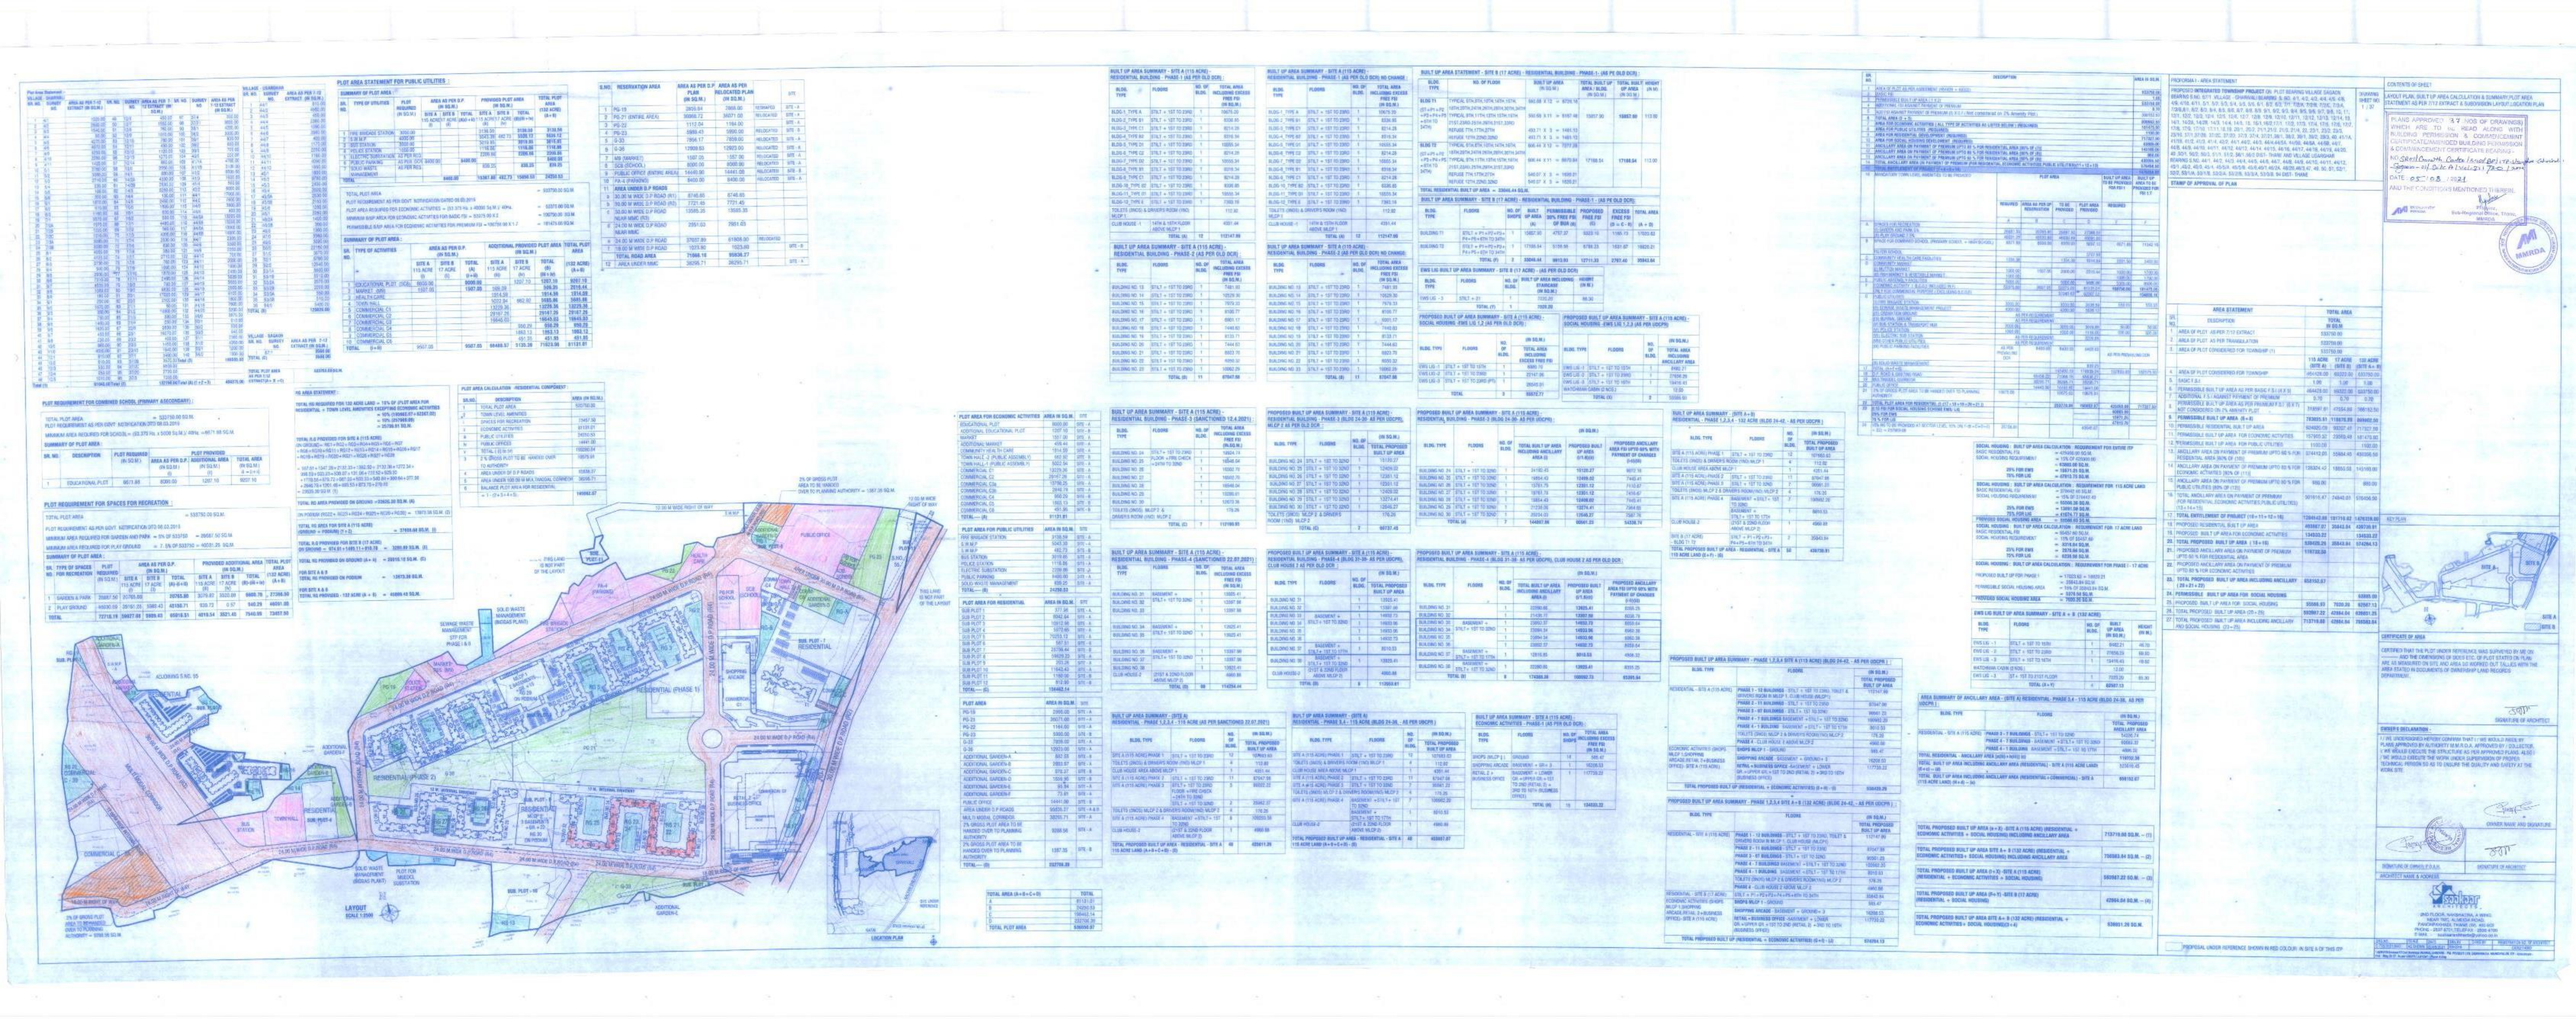
PLOT REQUIREMENT FOR COMBINED SCHOOL (PRIMARY &SECONDARY)
PLOT REQUIREMENT FOR SPACES FOR RECREATION
PLOT AREA STATEMENT FOR PUBLIC UTILITIES :
SUMMARY OF PLOT AREA :
RESIDENTIAL (PHASE 1)
RESIDENTIAL (PHASE 2)
RESIDENTIAL (PHASE 3)
COMMERCIAL
SUB. PLOT - 1
SUB. PLOT - 2
SUB. PLOT - 3
SUB. PLOT - 4
SUB. PLOT - 5
SUB. PLOT - 6
SUB. PLOT - 7
SUB. PLOT - 8
SUB. PLOT - 9
SUB. PLOT - 10
SUB. PLOT -