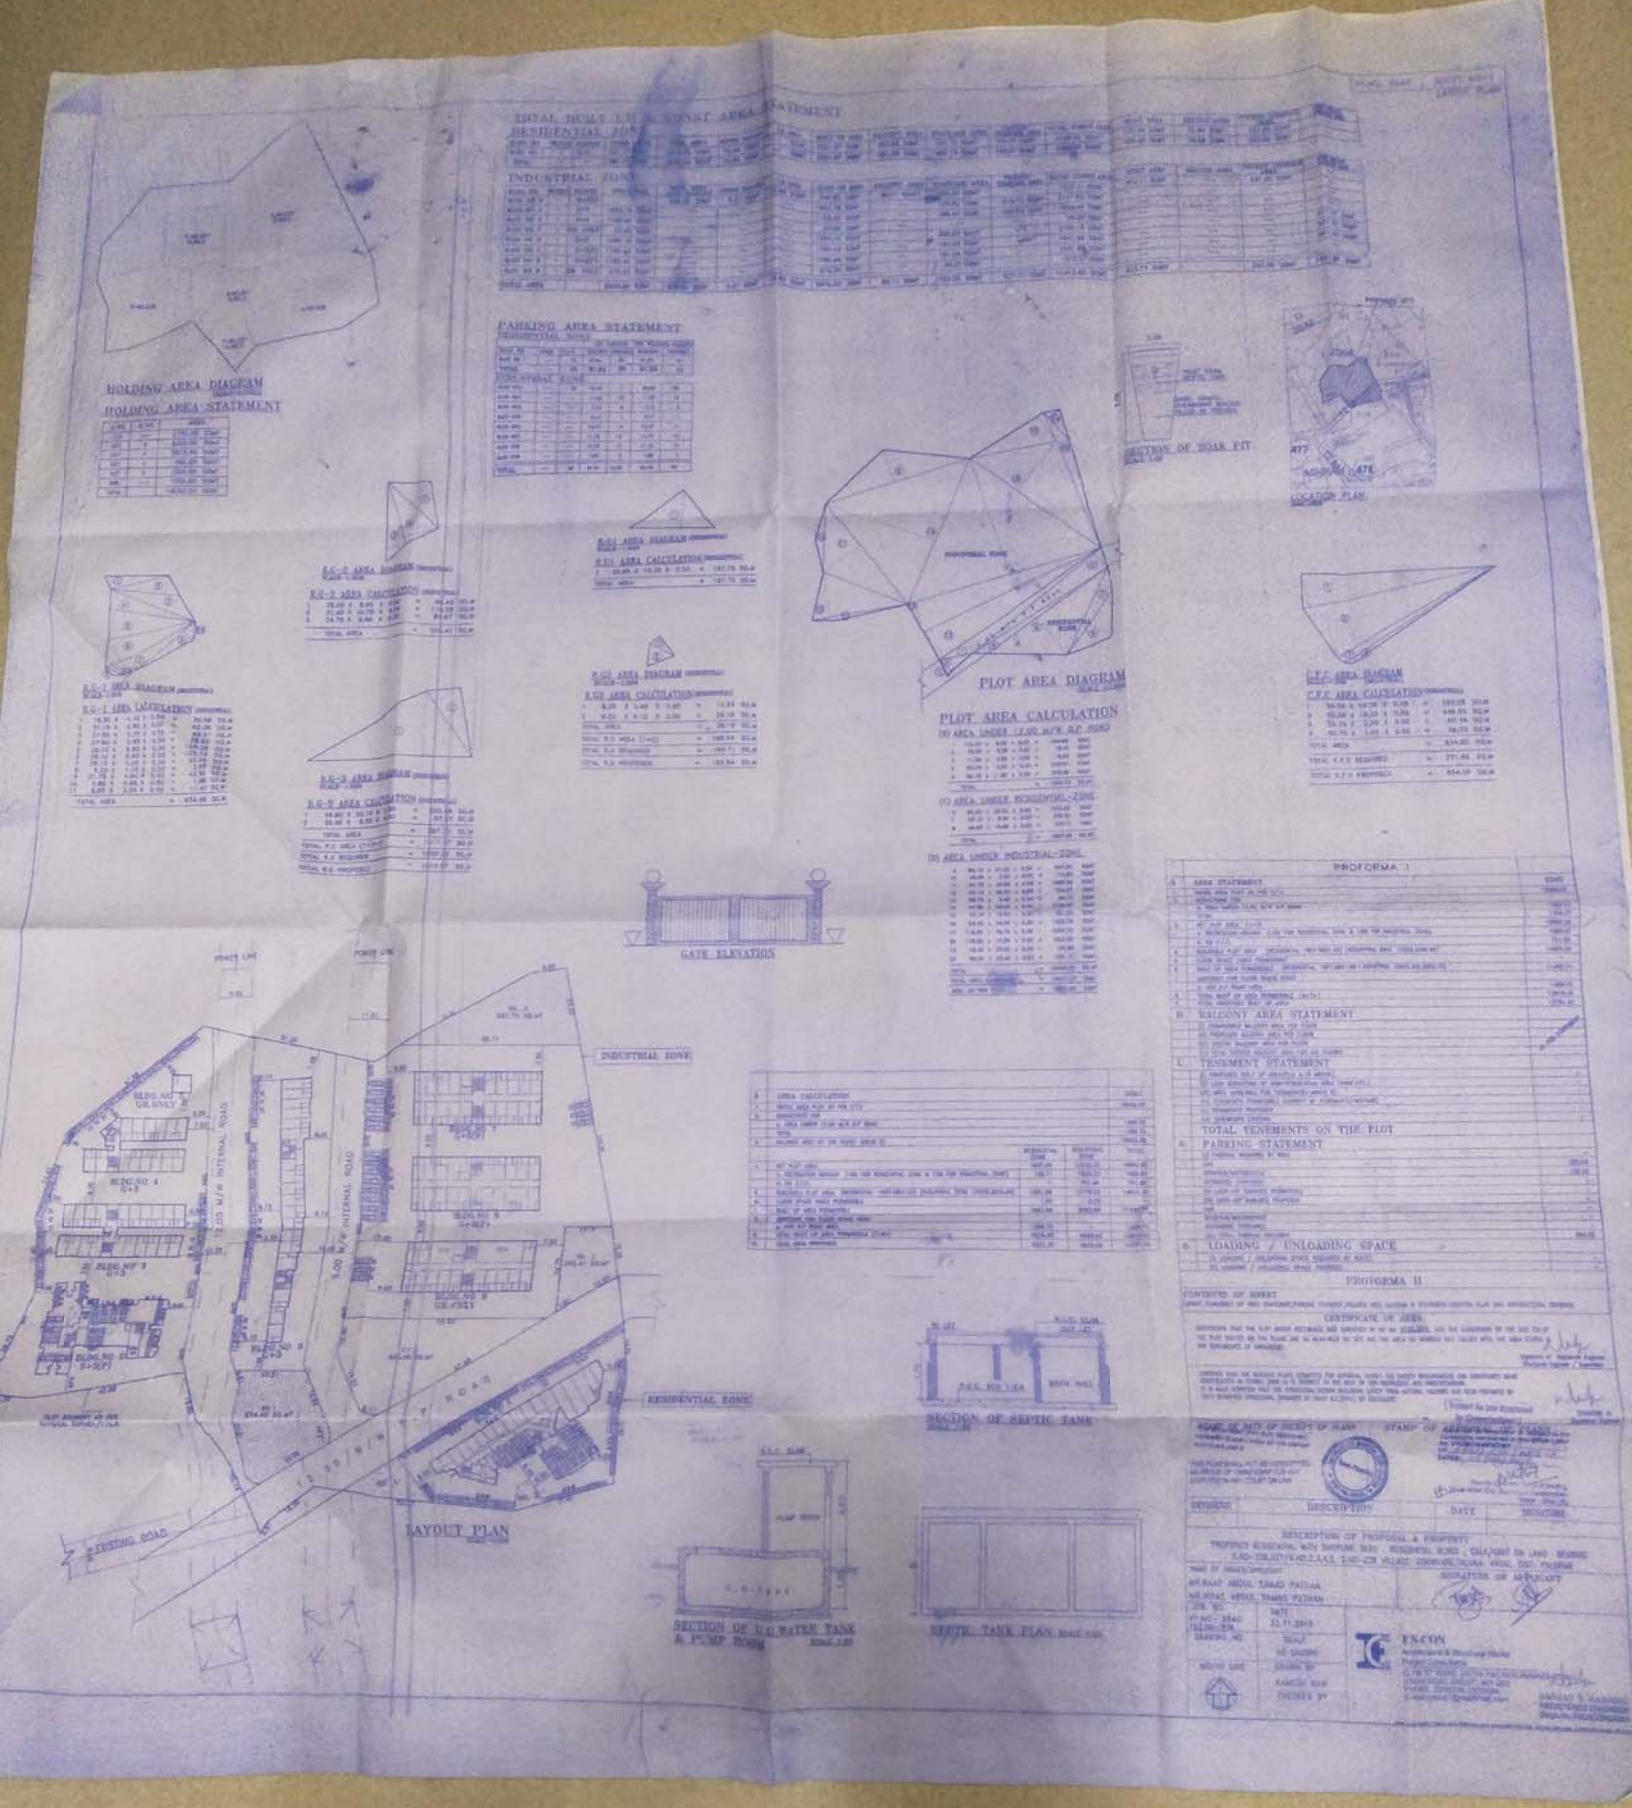
TOTAL BUILT UP & CONST AREA STATEMENT
RESIDENTIAL ZONE
INDUSTRIAL ZONE
PARKING AREA STATEMENT
HOLDING AREA DIAGRAM
HOLDING AREA STATEMENT
R.G-1 AREA DIAGRAM
R.G-1 AREA CALCULATION
R.G-2 AREA DIAGRAM
R.G-2 AREA CALCULATION
R.G-3 AREA DIAGRAM
R.G-3 AREA CALCULATION
R.G1 AREA DIAGRAM
R.G1 AREA CALCULATION
R.G2 AREA DIAGRAM
R.G2 AREA CALCULATION
SECTION OF SOAK PIT
LOCATION PLAN
PLOT AREA DIAGRAM
PLOT AREA CALCULATION
(I) AREA UNDER 12.00 M/W R/F ROAD
(II) AREA UNDER RESIDENTIAL ZONE
(III) AREA UNDER INDUSTRIAL ZONE
C.F.C AREA DIAGRAM
C.F.C AREA CALCULATION
GATE ELEVATION
PROFORMA I
A. AREA STATEMENT
B. BALCONY AREA STATEMENT
C. TENEMENT STATEMENT
TOTAL TENEMENTS ON THE PLOT
D. PARKING STATEMENT
E. LOADING / UNLOADING SPACE
PROFORMA II
CERTIFICATE OF AREA
INDUSTRIAL ZONE
RESIDENTIAL ZONE
BLDG NO 1 G+3
BLDG NO 2 G+3
BLDG NO 3 G+3
BLDG NO 4 G+3
BLDG NO 5 G+3
BLDG NO 6 G+3
BLDG NO 7 G+3
BLDG NO 8 G+3
BLDG NO 9 G+3
BLDG NO 10 G+3
BLDG NO