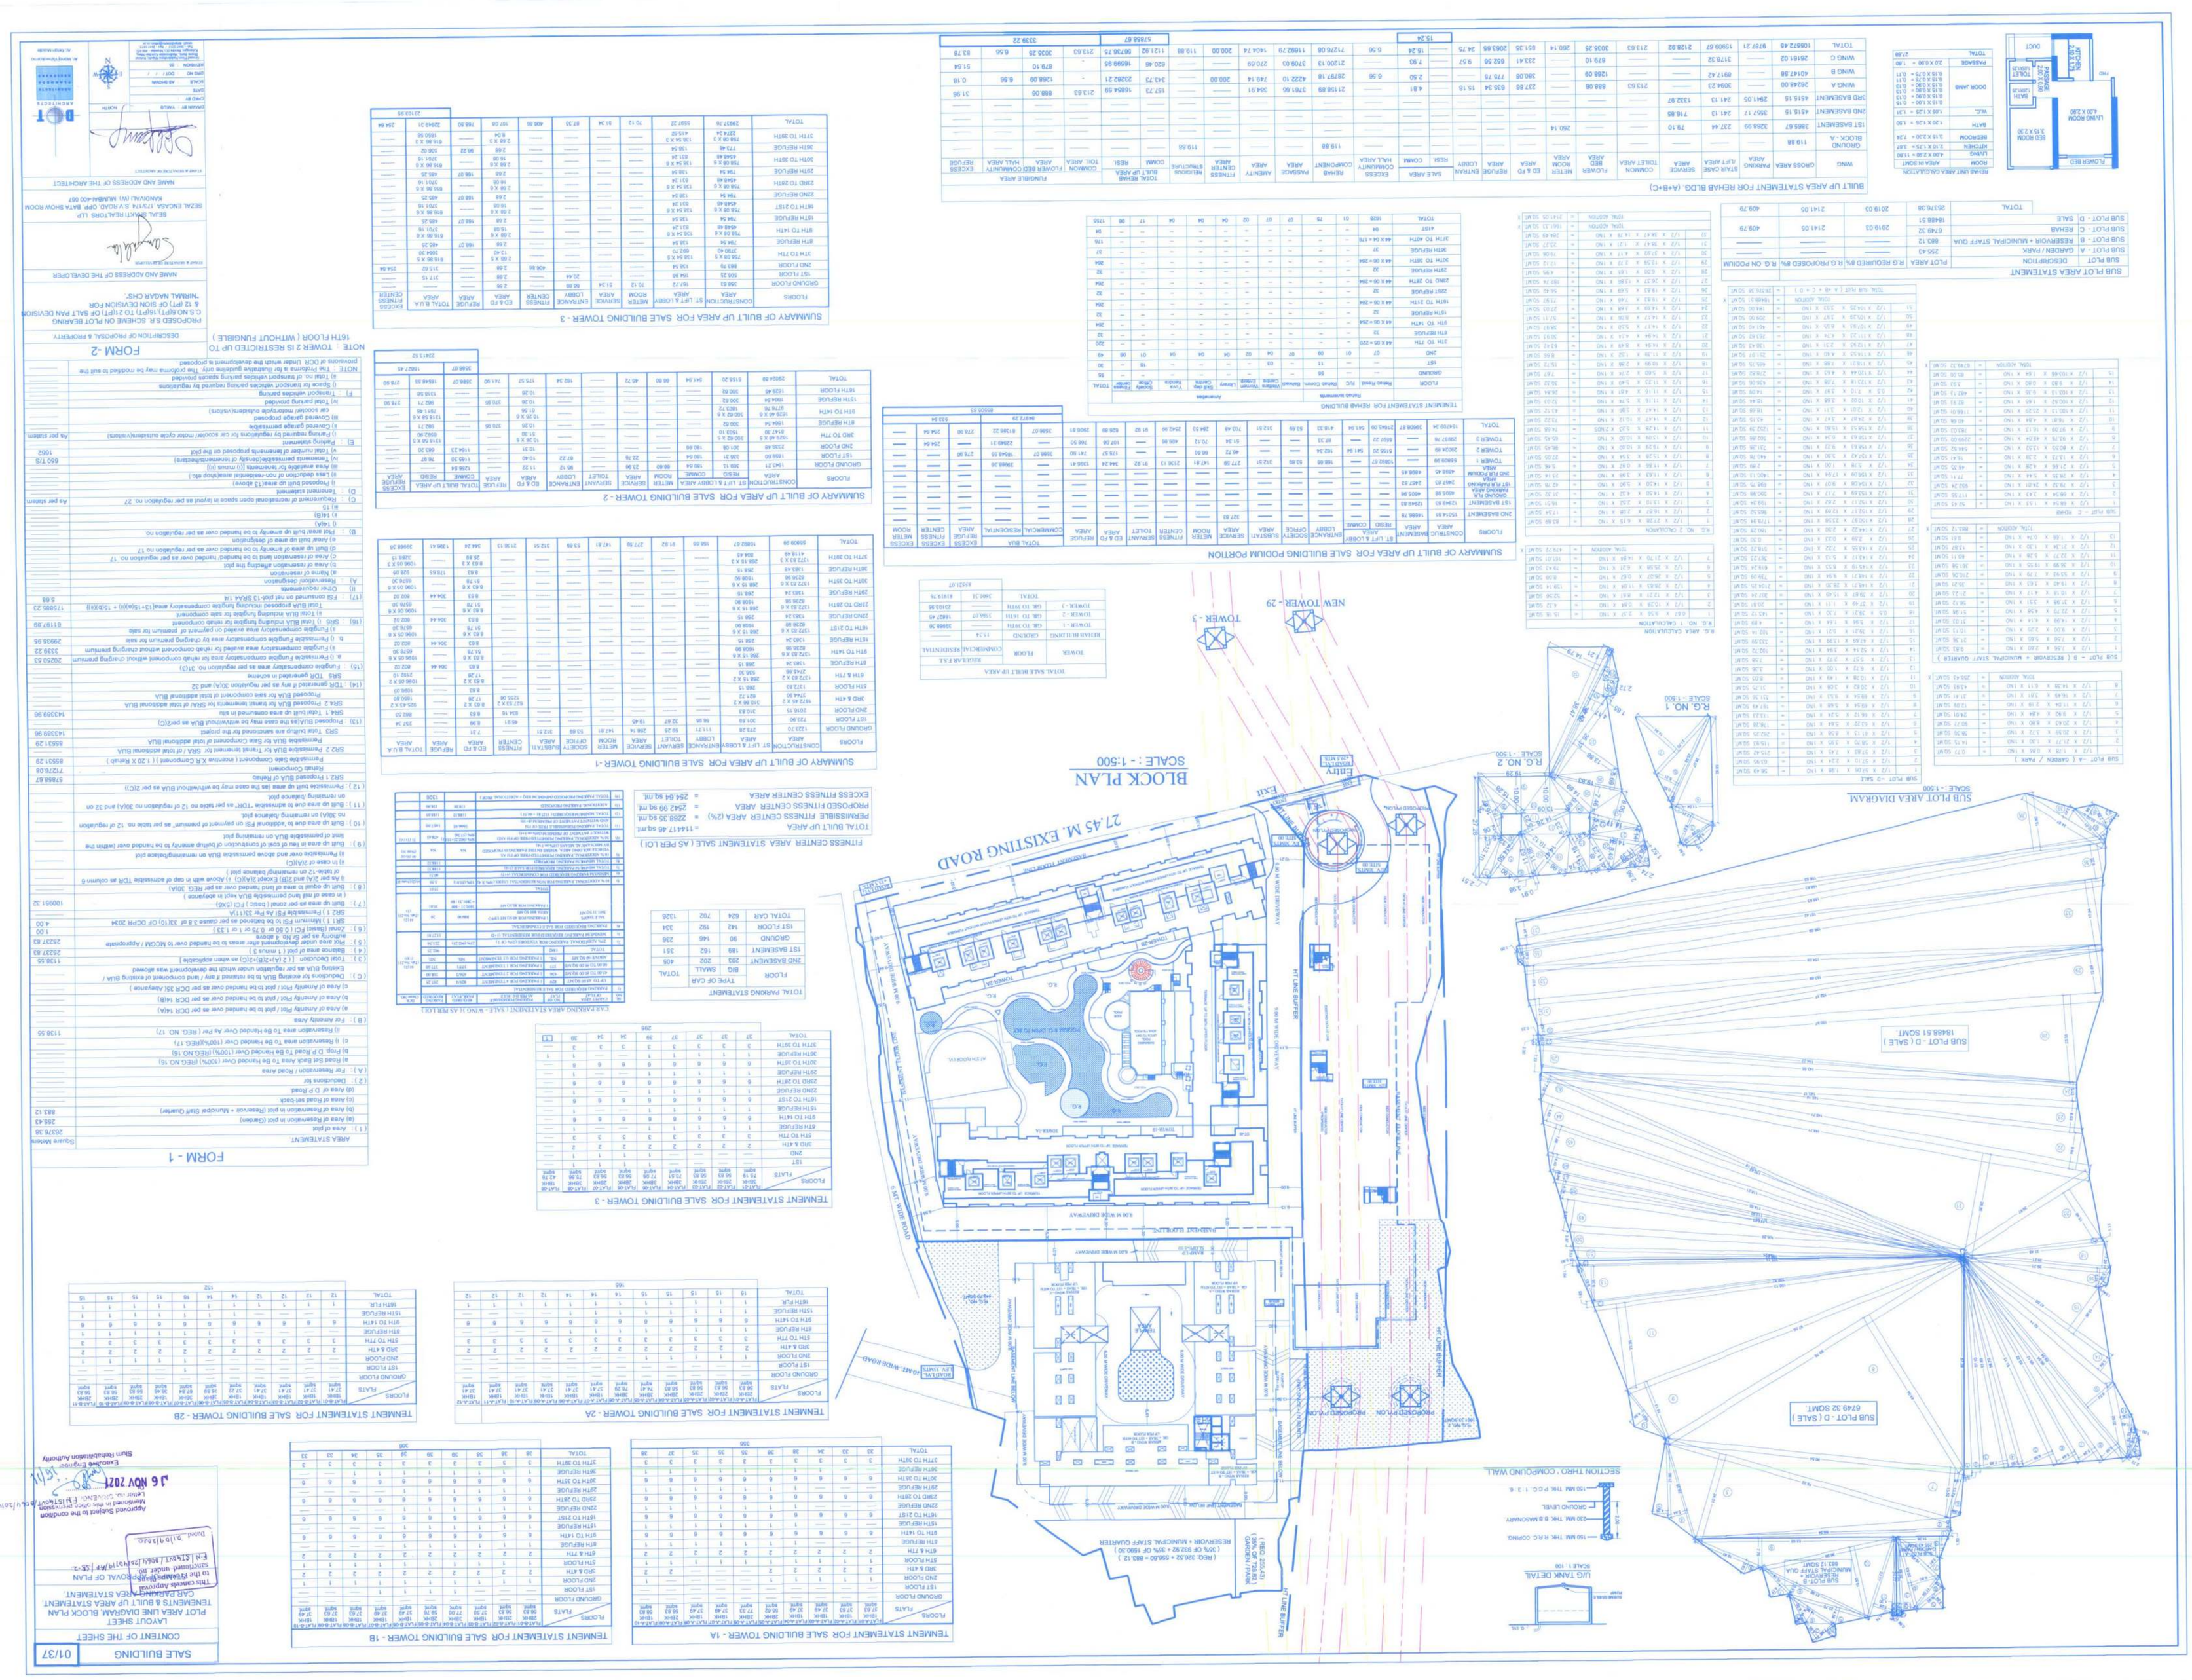
BLOCK PLAN
SCALE : - 1:500
SUB PLOT AREA DIAGRAM
SCALE : - 1:500
SUB PLOT - A (GARDEN / PARK)
SUB PLOT - B (RESERVOIR + MUNICIPAL STAFF QUARTER)
SUB PLOT - C (SALE)
SUB PLOT - D (SALE)
R.G. NO. 1
SCALE - 1:500
R.G. NO. 2
SCALE - 1:500
SECTION THRO. COMPOUND WALL
LIG TANK DETAIL
SCALE 1 : 100
21.45 M. EXISTING ROAD
FORM - 1
FORM -2
SALE BULDING
CONTENT OF THE SHEET
LAYOUT SHEET
PLOT AREA LINE DIAGRAM BLOCK PLAN
TENEMENTS & BULT UP AREA STATEMENT
CAR PARKING AREA STATEMENTS
TENEMENT STATEMENT FOR SALE BULDING TOWER - 1A
TENEMENT STATEMENT FOR SALE BULDING TOWER - 1B
TENEMENT STATEMENT FOR SALE BULDING TOWER - 2A
TENEMENT STATEMENT FOR SALE BULDING TOWER - 2B
TENEMENT STATEMENT FOR SALE BULDING TOWER - 3
SUMMARY OF BULT UP AREA FOR SALE BULDING TOWER -1
SUMMARY OF BULT UP AREA FOR SALE BULDING TOWER - 2
SUMMARY OF BULT UP AREA FOR SALE BULDING TOWER - 3
SUMMARY OF BULT UP AREA FOR SALE BULDING PODIUM PORTION
BULT UP AREA STATEMENT FOR REHAB BLDG. (A+B+C)
SUB PLOT AREA STATEMENT
NAME AND ADDRESS OF THE ARCHITECT
NAME AND ADDRESS OF THE DEVELOPER
DESCRIPTION OF PROPOSAL & PROPERTY
PROPOSED S.R. SCHEME ON PLOT BEARING C.S.NO 8(PT) 10(PT) 12(PT) OF SALT PAN DIVISION & 12 (PT) OF SION DIVISION FOR "NIRMAL NAGAR CHS".
SEAL & SIGNATURE OF THE ARCHITECT
SEAL & SIGNATURE OF THE DEVELOPER
NOTE : TOWER 2 IS RESTRICTED UP TO 16TH FLOOR (WITHOUT FURNISHED)
FITNESS CENTER PROPOSED AREA STATEMENT SALE (AS PER LOI)
TOTAL BUILT UP AREA = 11447.46 sq.mt
PERMISSIBLE FITNESS CENTER AREA (2%) = 2288.35 sq.mt
PROPOSED FITNESS CENTER AREA = 2242.99 sq.mt
EXCESS FITNESS CENTER AREA = 254.64 sq.mt
PROPOSED FITNESS CENTER AREA STATEMENT
TOTAL BUILT UP AREA = 11447.46 sq.mt
PERMISSIBLE FITNESS CENTER AREA (2%) = 2288.35 sq.mt
PROPOSED FITNESS CENTER AREA = 2242.99 sq.mt
EXCESS FITNESS CENTER AREA = 254.64 sq.mt
TOTAL SALE BULT UP AREA
TOTAL BUILT UP AREA
TOTAL PARKING STATEMENT
CAR PARKING AREA STATEMENT (SALE - WING I(AS PER LOI)
TENEMENT STATEMENT FOR REHAB BUILDING
TENEMENT STATEMENT FOR SALE BULDING TOWER - 3
SUMMARY OF BULT UP AREA FOR SALE BULDING TOWER -1
SUMMARY OF BULT UP AREA FOR SALE BULDING TOWER - 2
SUMMARY OF BULT UP AREA FOR SALE BULDING TOWER - 3
SUMMARY OF BULT UP AREA FOR SALE BULDING PODIUM PORTION
BULT UP AREA STATEMENT FOR REHAB BLDG. (A+B+C)
SUB PLOT AREA STATEMENT
NAME AND ADDRESS OF THE ARCHITECT
NAME AND ADDRESS OF THE DEVELOPER
DESCRIPTION OF PROPOSAL & PROPERTY
PROPOSED S.R. SCHEME ON PLOT BEARING C.S.NO 8(PT) 10(PT) 12(PT) OF SALT PAN DIVISION & 12 (PT) OF SION DIVISION FOR "NIRMAL NAGAR CHS".
SEAL & SIGNATURE OF THE ARCHITECT
SEAL & SIGNATURE OF THE DEVELOPER
NOTE : TOWER 2 IS RESTRICTED UP TO 16TH FLOOR (WITHOUT FURNISHED)
FITNESS CENTER PROPOSED AREA STATEMENT SALE (AS PER LOI)
TOTAL BUILT UP AREA = 11447.46 sq.mt
PERMISSIBLE FITNESS CENTER AREA (2%) = 2288.35 sq.mt
PROPOSED FITNESS CENTER AREA = 2242.99 sq.mt
EXCESS FITNESS CENTER AREA = 254.64 sq.mt
TENEMENT STATEMENT FOR SALE BULDING TOWER - 1A
TENEMENT STATEMENT FOR SALE BULDING TOWER - 1B
TENEMENT STATEMENT FOR SALE BULDING TOWER - 2A
TENEMENT STATEMENT FOR SALE BULDING TOWER - 2B
TENEMENT STATEMENT FOR SALE BULDING TOWER - 3
FORM - 1
FORM -2
SALE BULDING
CONTENT OF THE SHEET
LAYOUT SHEET
PLOT AREA LINE DIAGRAM BLOCK PLAN
TENEMENTS & BULT UP AREA STATEMENT
CAR PARKING AREA STATEMENTS
Approved Subject to the conditions mentioned in the Inspection Report
Executive Engineer
Slum Rehabilitation Authority