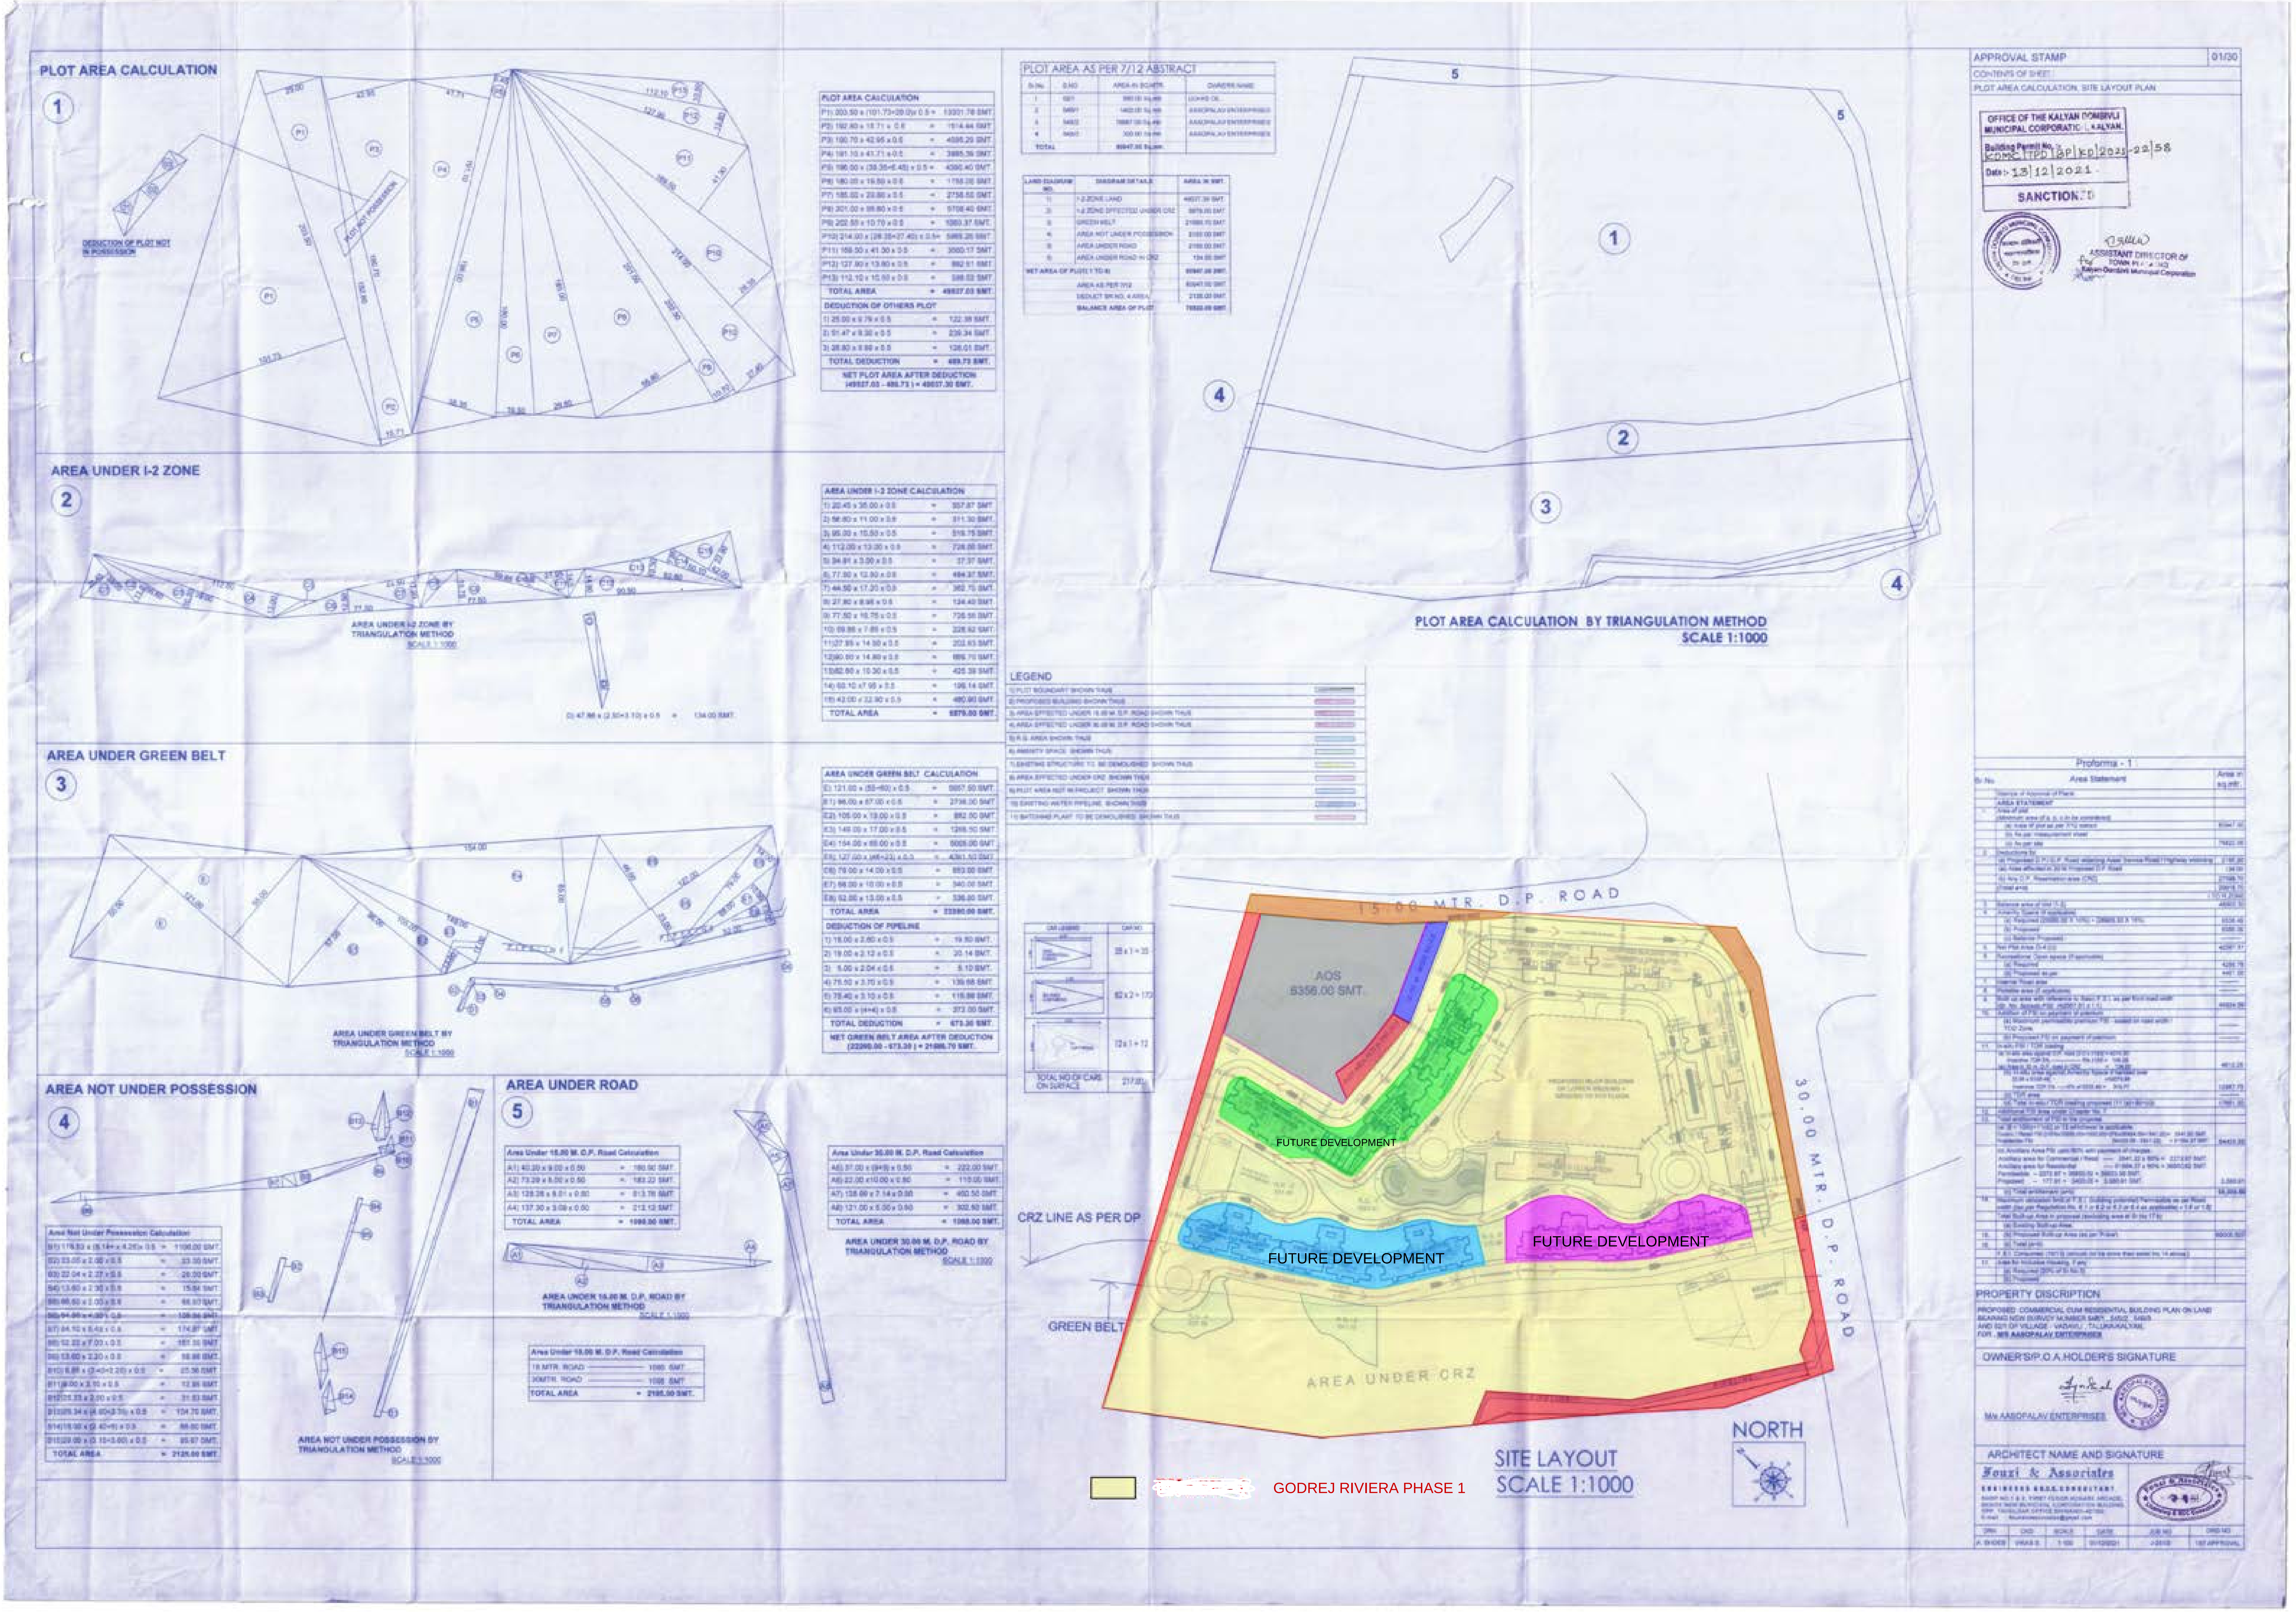

PLOT AREA CALCULATION
AREA UNDER I-2 ZONE
AREA UNDER GREEN BELT
AREA NOT UNDER POSSESSION
AREA UNDER ROAD
PLOT AREA AS PER 7/12 ABSTRACT
LEGEND
PLOT AREA CALCULATION BY TRIANGULATION METHOD
SCALE 1:1000
APPROVAL STAMP
OFFICE OF THE KALYAN DOMBIVLI MUNICIPAL CORPORATION, KALYAN.
Date:- 13|12|2021
SANCTION
ASSISTANT DIRECTOR OF TOWN PLANNING
Kalyan-Dombivli Municipal Corporation
Proforma - 1
PROPERTY DISCRIPTION
OWNER'S/P.O.A.HOLDER'S SIGNATURE
M/s AASOPALAV ENTERPRISES
ARCHITECT NAME AND SIGNATURE
Fouzi & Associates
15.00 MTR. D.P. ROAD
30.00 MTR. D.P. ROAD
AOS
8356.00 SMT.
FUTURE DEVELOPMENT
FUTURE DEVELOPMENT
FUTURE DEVELOPMENT
CRZ LINE AS PER DP
GREEN BELT
AREA UNDER CRZ
NORTH
SITE LAYOUT
SCALE 1:1000
[redacted]
GODREJ RIVIERA PHASE 1