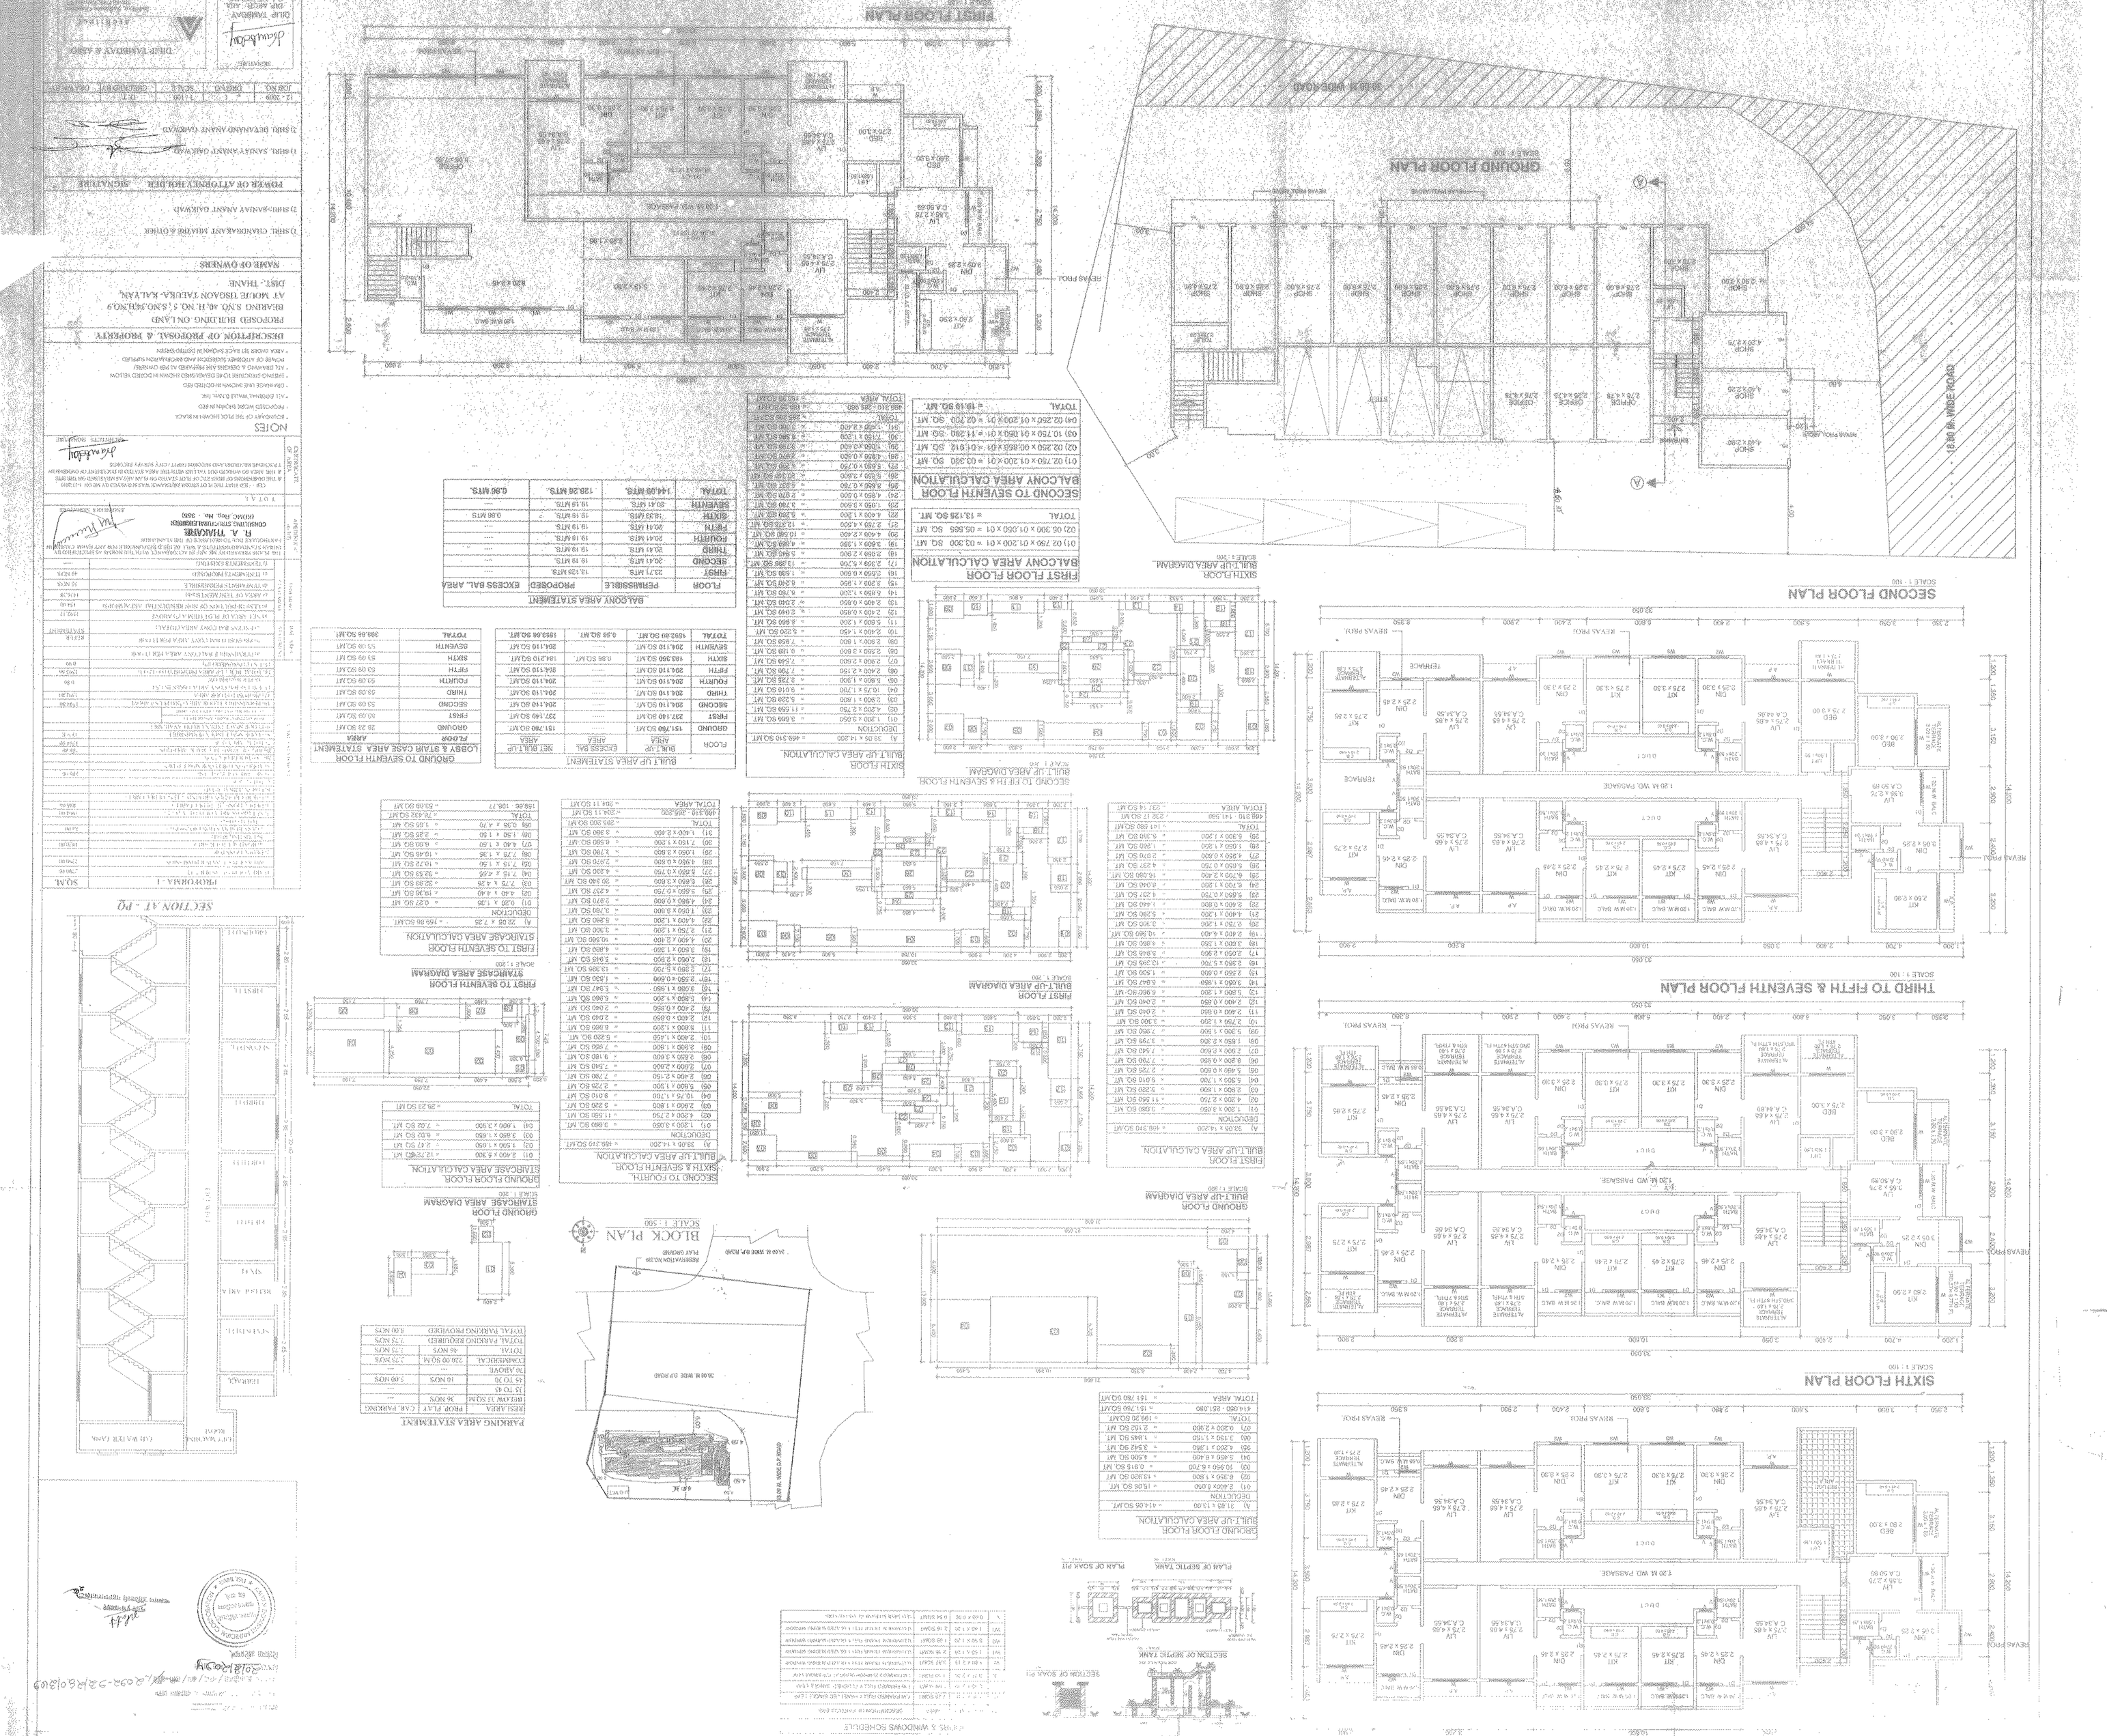
GROUND FLOOR PLAN
FIRST FLOOR PLAN
SECOND FLOOR PLAN
THIRD TO FIFTH & SEVENTH FLOOR PLAN
SIXTH FLOOR PLAN
BLOCK PLAN
SCALE 1 : 500
30.00 M. WIDE ROAD
18.00 M. WIDE ROAD
REVAS PROJ.
PROPOSED BUILDING ON LAND
BIAHANO S.NO. 40, H. NO. 3, S.NO.34/H.NO.9
AT MOLJE TISGAON TALEGA- KALYAN,
DIST. THANE
MADE OF OWNERS
DESCRIPTION OF PROPOSAL & PROPERTY
NOTES
BALCONY AREA STATEMENT
BUILT UP AREA STATEMENT
GROUND TO SEVENTH FLOOR LOBBY & STAIR CASE AREA STATEMENT
PARKING AREA STATEMENT
SECTION AT - PQ
SECTION OF SOAK PIT
PLAN OF SOAK PIT
SECTION OF SEPTIC TANK
PLAN OF SEPTIC TANK
STAMP OF APPROVAL
DILIP TAMBADAY & ASSOC.
ARCHITECTS & ENGINEERS
R. A. TAMBADE
COMPUTED STRUCTURAL ENGINEER
DCMC Reg. No. - 5661