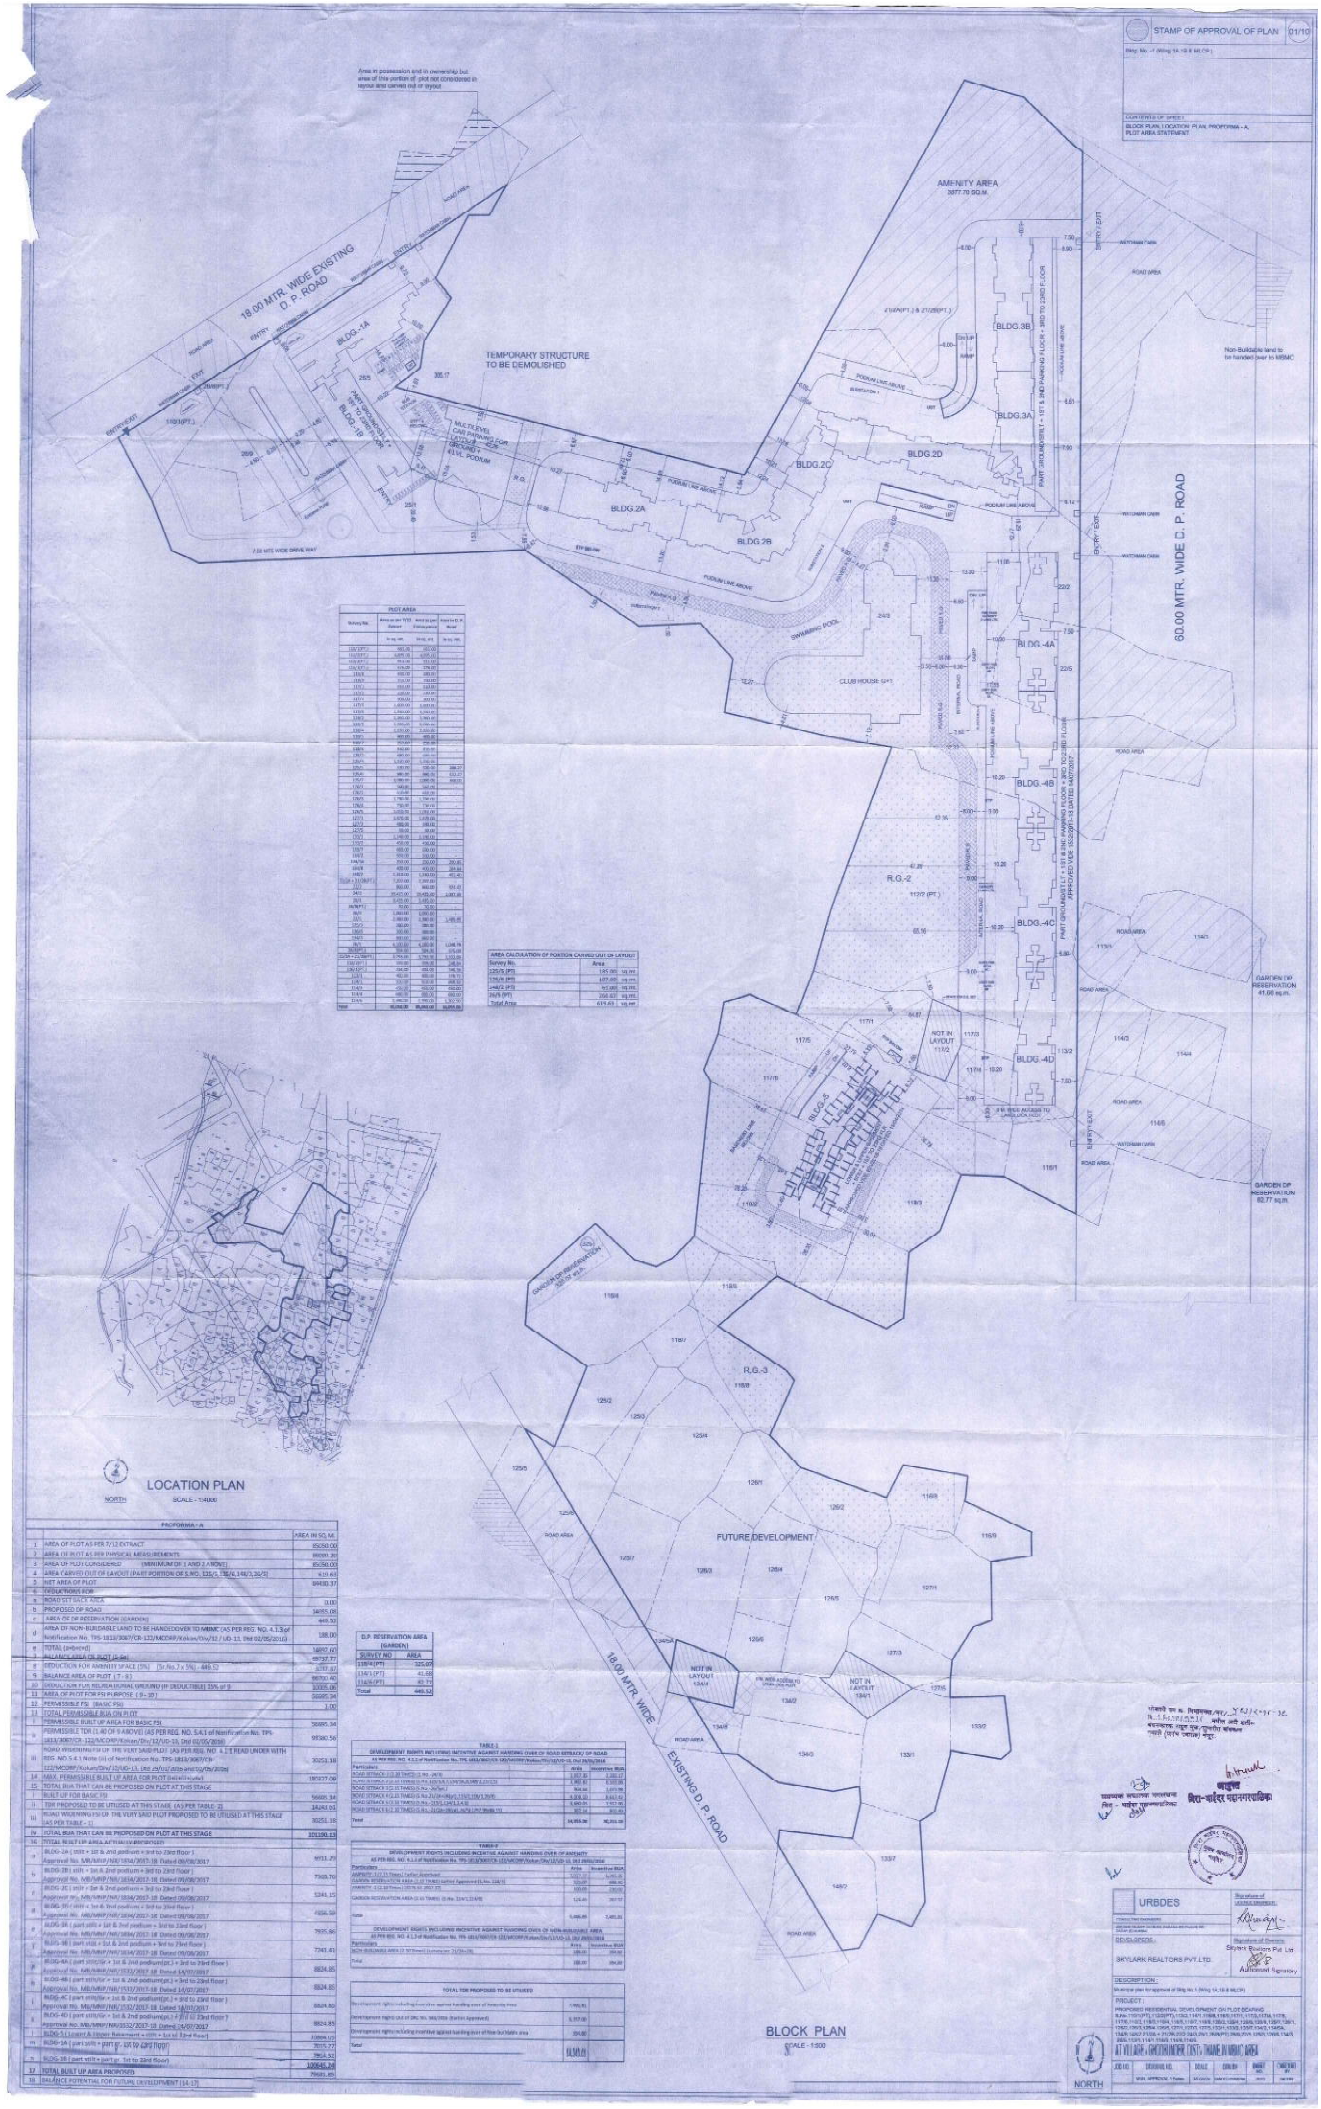
STAMP OF APPROVAL OF PLAN
CONTENTS OF SHEET :
BLOCK PLAN / LOCATION PLAN, PROFORMA - A,
PLOT AREA STATEMENT
AMENITY AREA
3877.70 SQ.M.
18.00 MTR. WIDE EXISTING
D. P. ROAD
TEMPORARY STRUCTURE
TO BE DEMOLISHED
BLDG.-1A
BLDG.-1B
BLDG.3B
BLDG.3A
BLDG.2C
BLDG.2D
BLDG.2A
BLDG.2B
BLDG.4A
BLDG.4B
BLDG.-4C
BLDG.-4D
CLUB HOUSE SP-1
SWIMMING POOL
R.G.-2
R.G.-3
R.G.-5
60.00 MTR. WIDE D. P. ROAD
18.00 MTR. WIDE EXISTING D. P. ROAD
FUTURE DEVELOPMENT
NOT IN LAYOUT
GARDEN DP RESERVATION 41.66 sq.m.
GARDEN DP RESERVATION 82.77 sq.m.
Non-Buildable land to be handed over to MSMC
LOCATION PLAN
SCALE - 1:4000
NORTH
BLOCK PLAN
SCALE - 1:500
PROFORMA - A
PLOT AREA
AREA CALCULATION OF PORTION CARVED OUT OF LAYOUT
D.P. RESERVATION AREA (GARDEN)
TABLE-I
TABLE-II
TOTAL TDR PROPOSED TO BE UTILISED
URBDES
SKYLARK REALTORS PVT. LTD.
PROJECT :
AT VILLAGE : GHOTDEV(KHERE CENT) TAHANE (N.MUNC) AREA