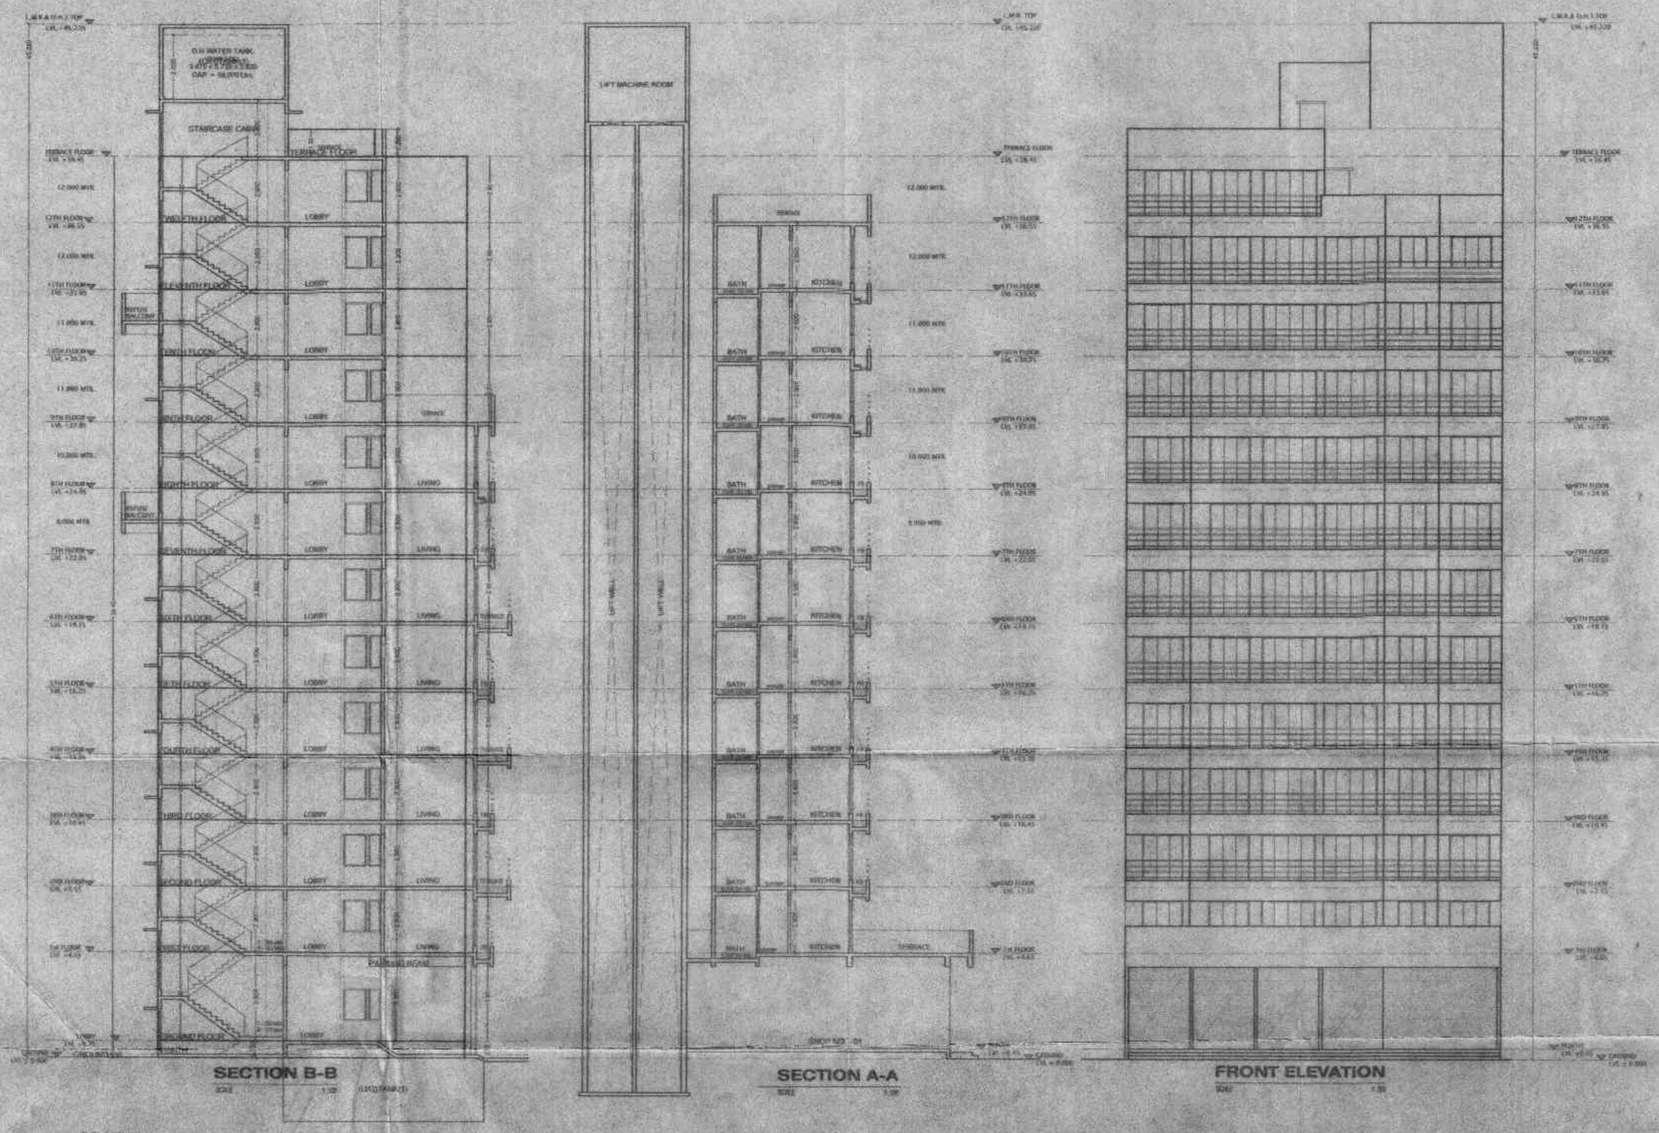

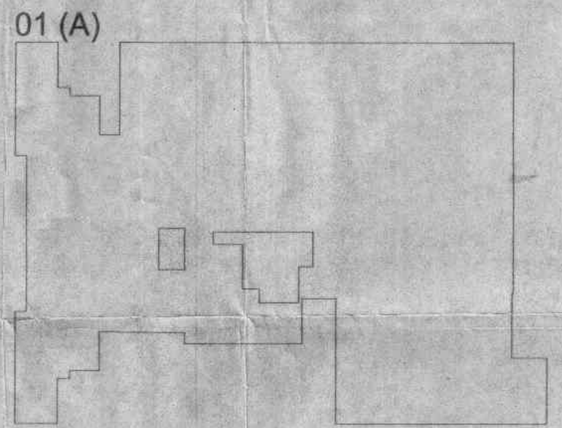

SEAL OF APPROVAL

APPROVED SUBJECT TO THE CONDITION MENTIONED IN the office letter

No.	CIDCO/BP-01/BP/PO/MH & 1/2016 1292
Dated	10 JAN 2017

~~Sr. Planner~~/Asso.Planner(BP)
CIDCO of Maharashtra Ltd.
Raighad Bhavan, 4th Floor,
Plot No.4, Sector-11,
CBD-Belapur, Navi Mumbai.

BUILDING: 01 (A)

OWNER'S NAME
M/s. RUKD Builders & Developers
RUKD BUILDERS & DEVELOPERS
Partner

PROJECT INFORMATION
PLOT NO. 20 SECTOR NO. 04
NODE: Dronagiri

PROJECT TYPE
CONSULTANT NAME
Pradeep B. Dhoni
Regd. No. CA/99/10272

DESIGNO

JOB NO.	DRG.NO.	SCALE	DRAWN BY/CHECKED BY
		1:100	RG

This is a system generated drawing as per the soft copy submitted by the Architect/ License Engineer

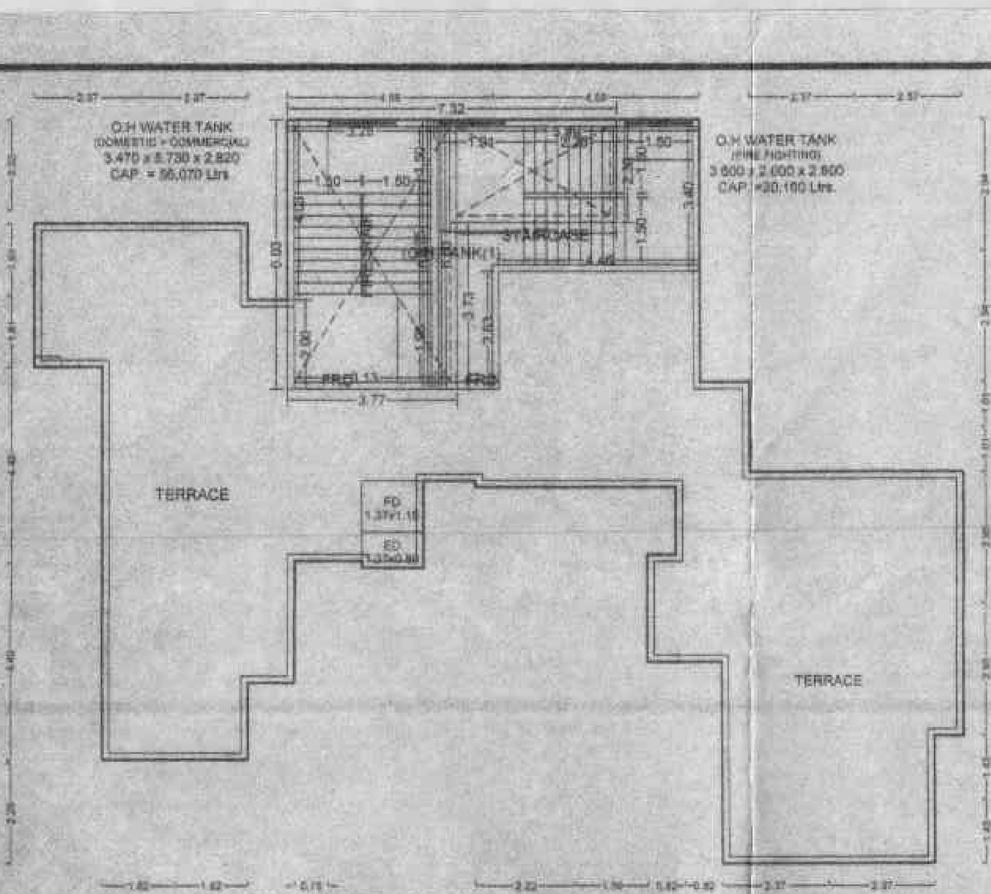

TERRACE FLOOR PLAN

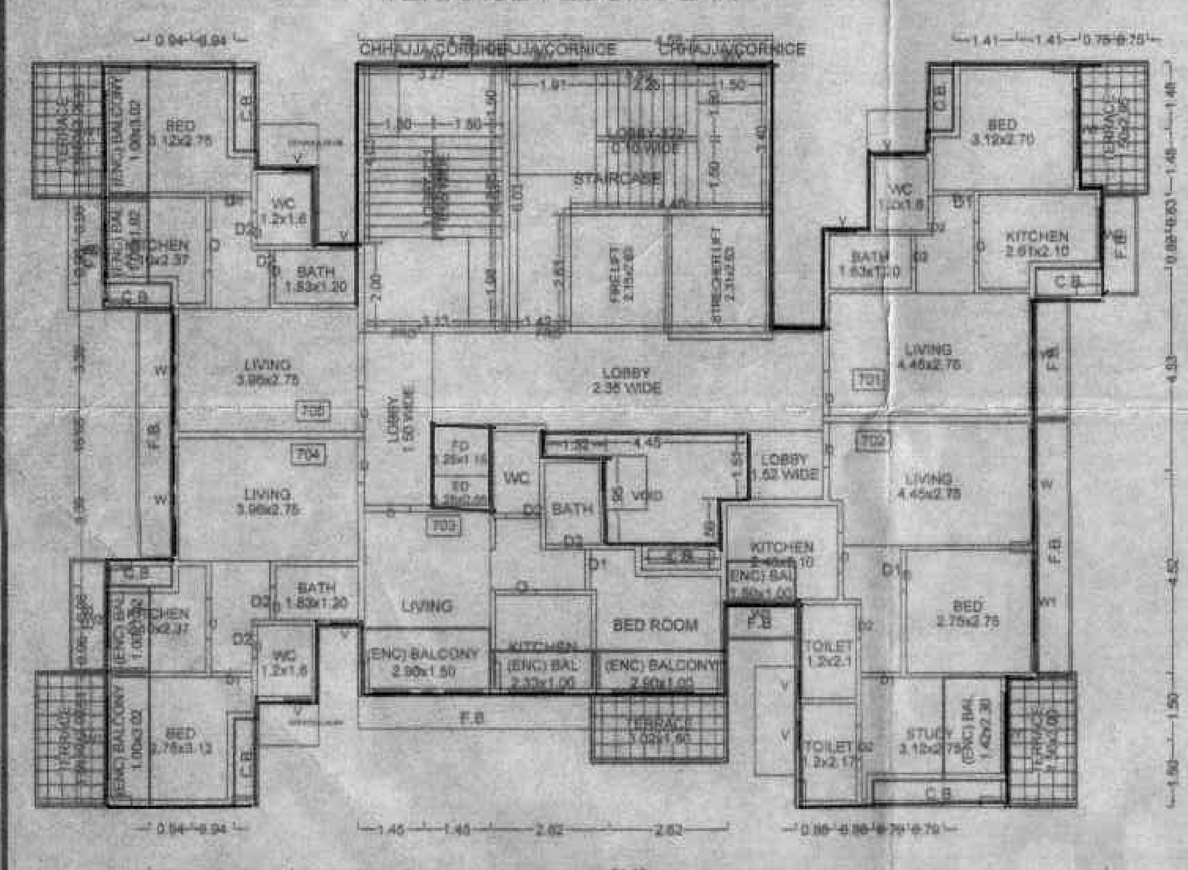

SEVENTH FLOOR PLAN

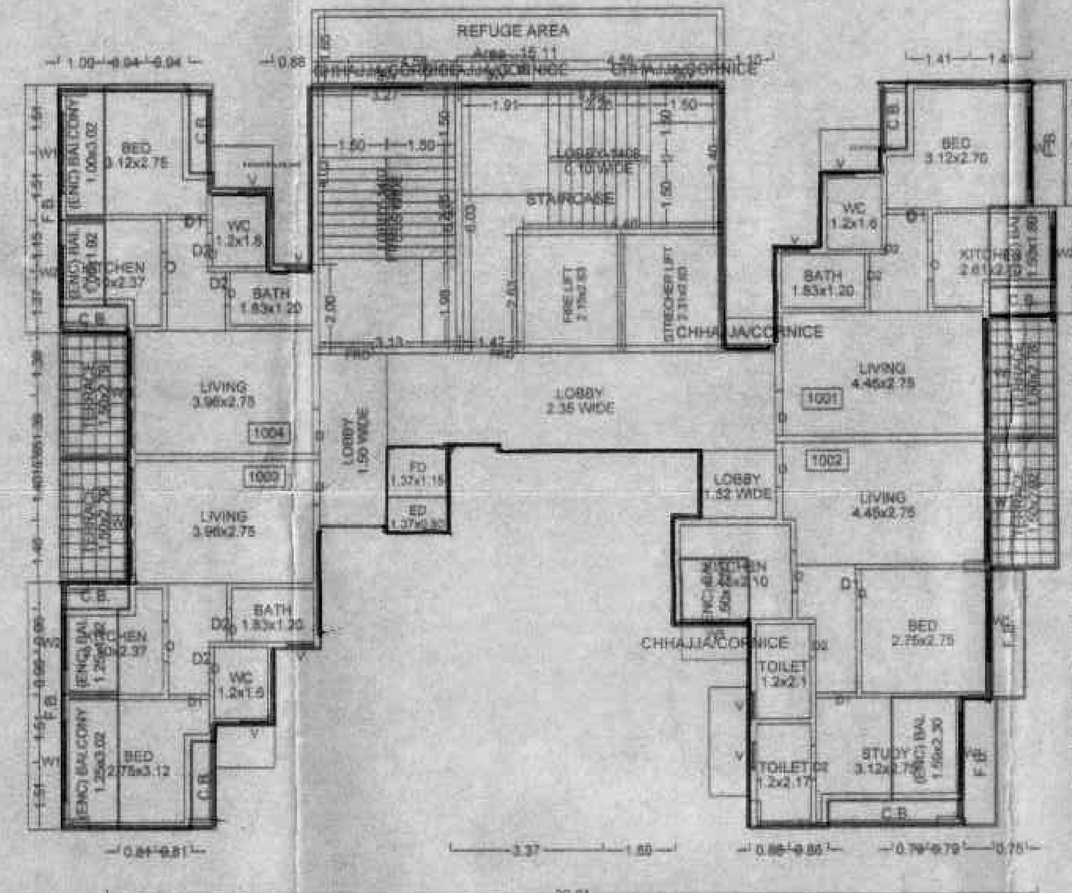

TENTH FLOOR PLAN

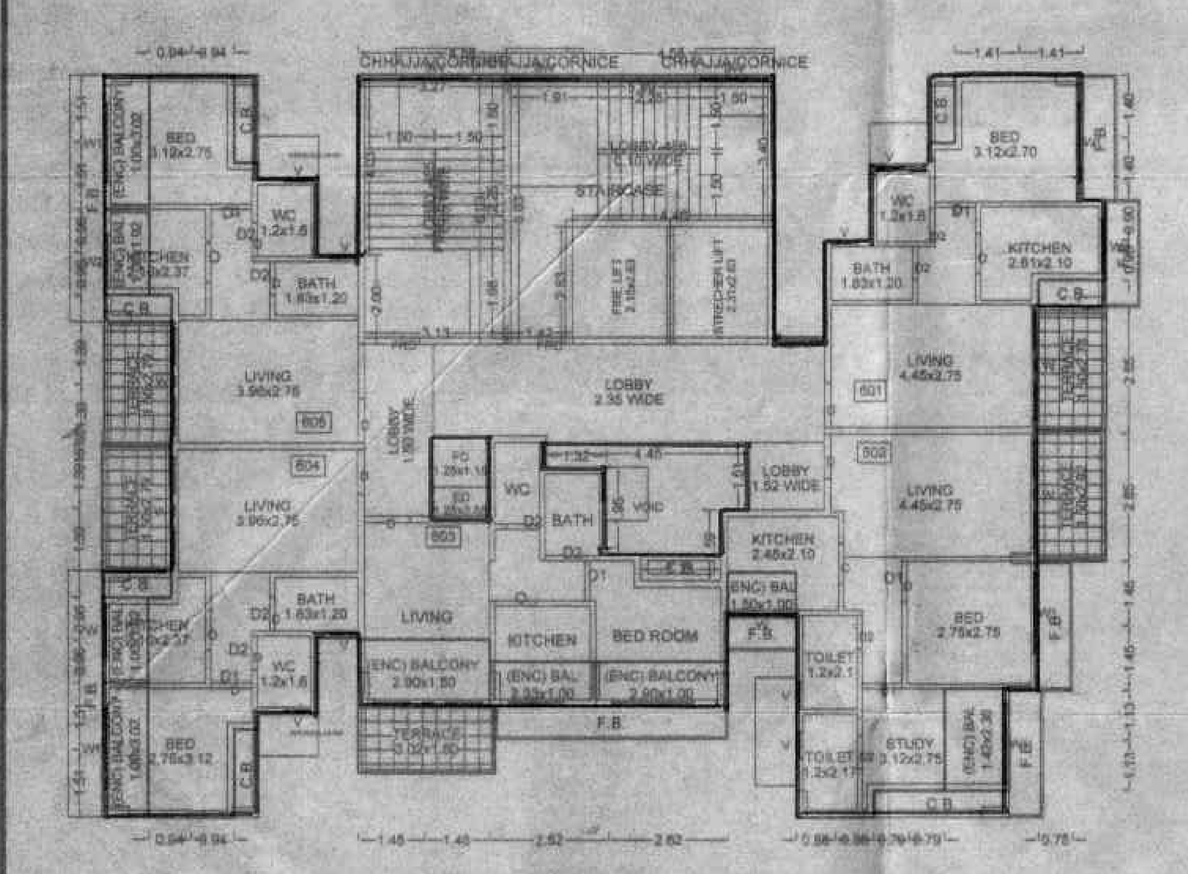

SIXTH FLOOR PLAN

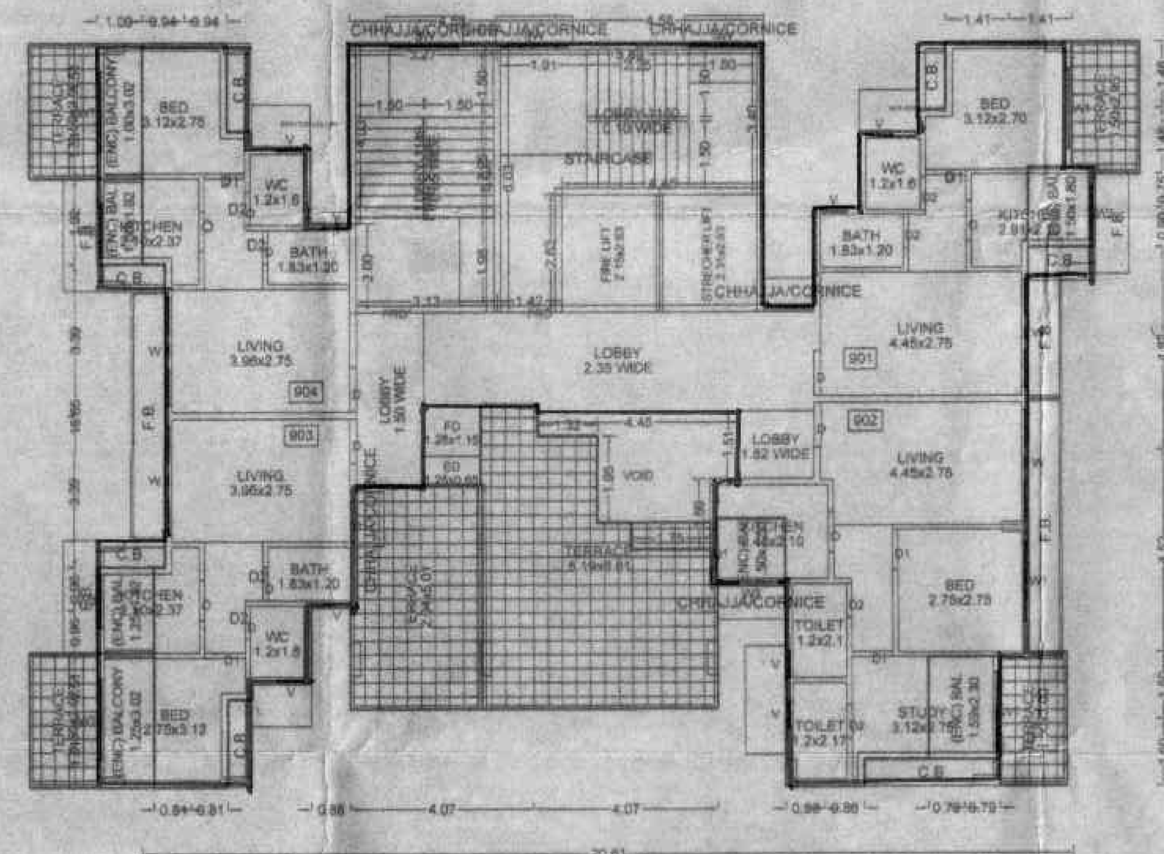

NINTH FLOOR PLAN

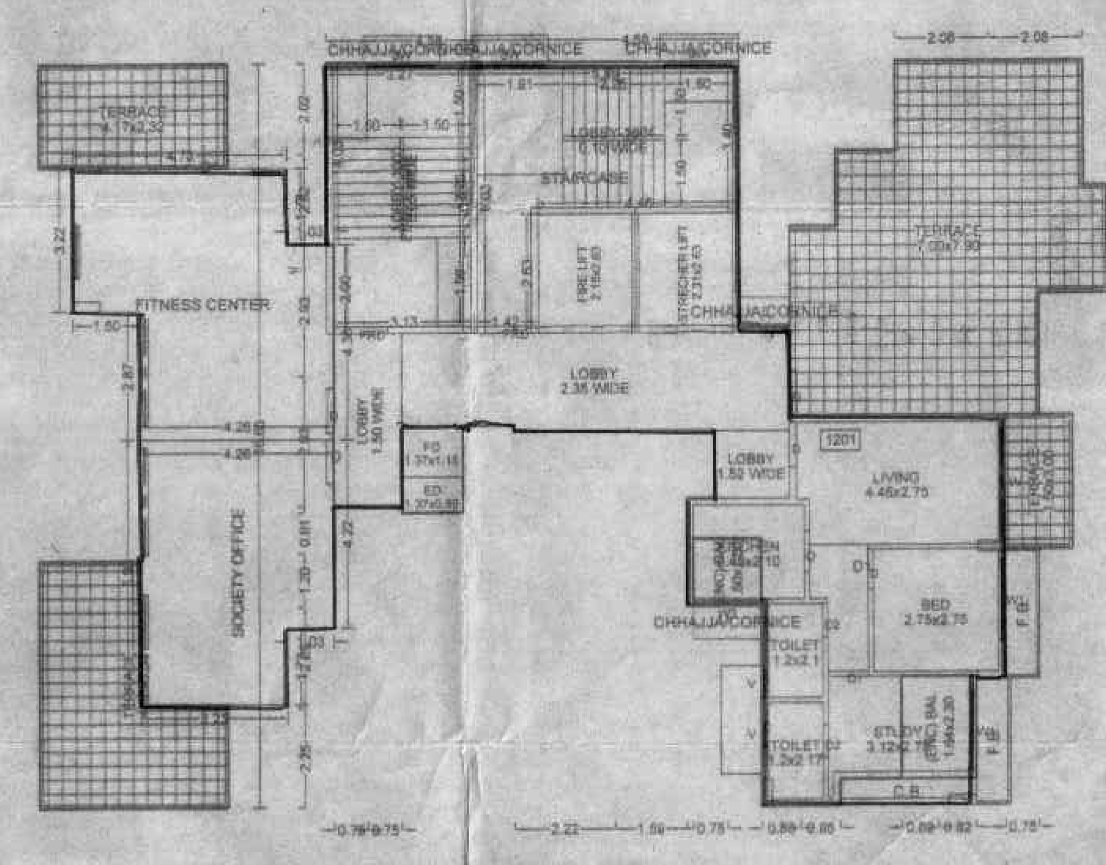

TWELFTH FLOOR PLAN

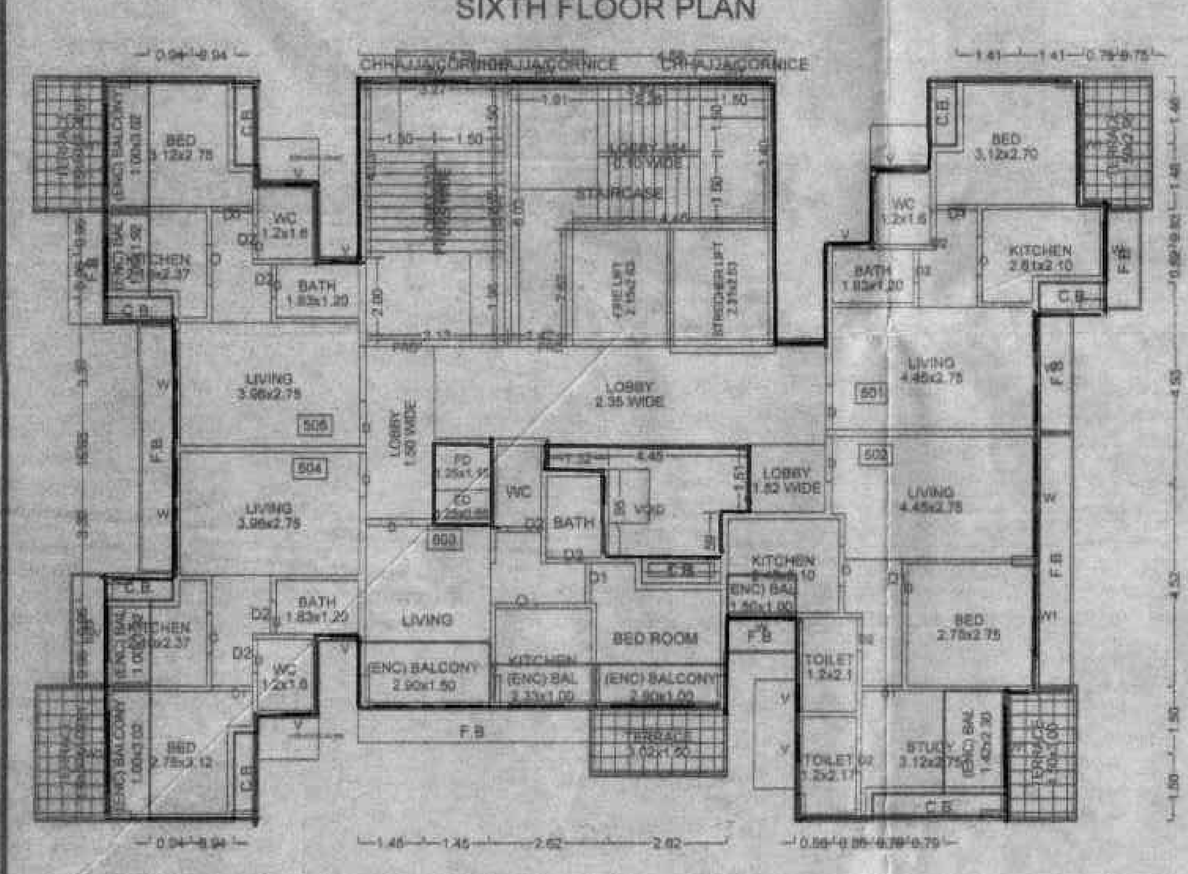

FIFTH FLOOR PLAN

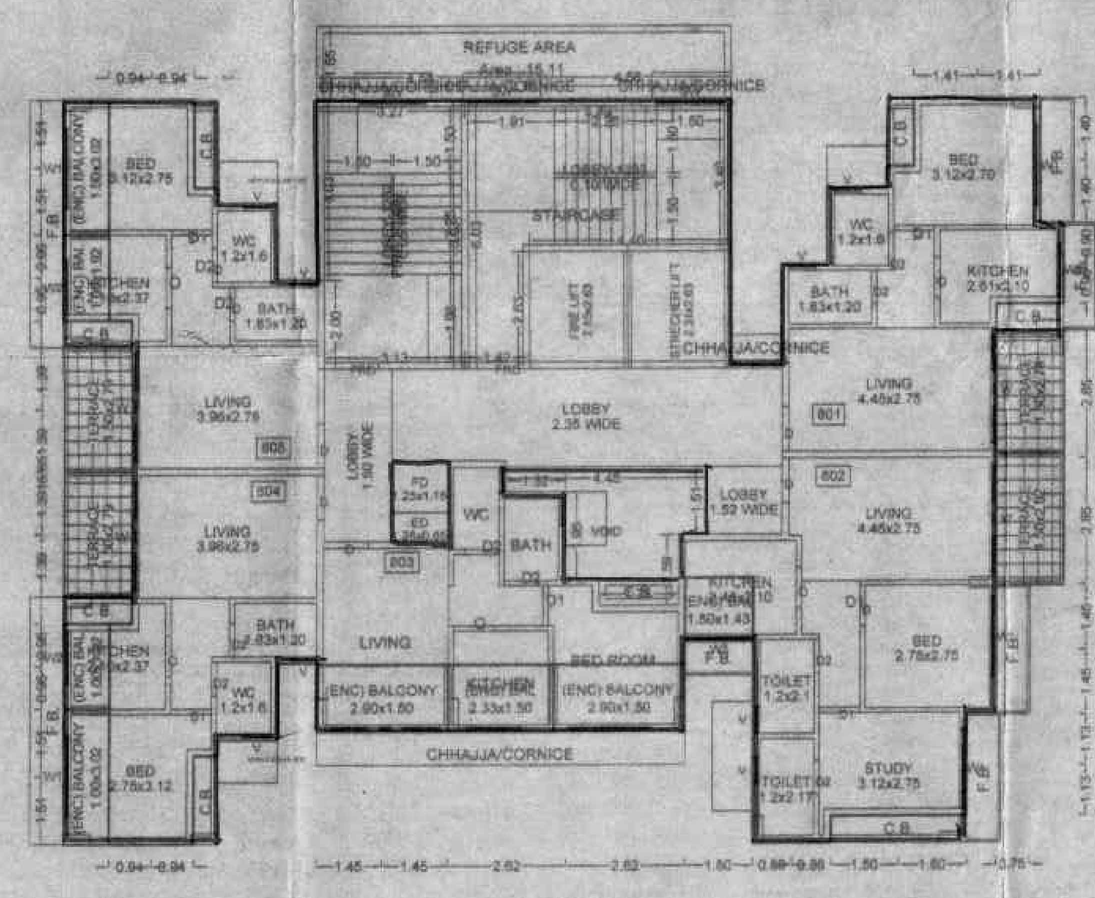

EIGHTH FLOOR PLAN

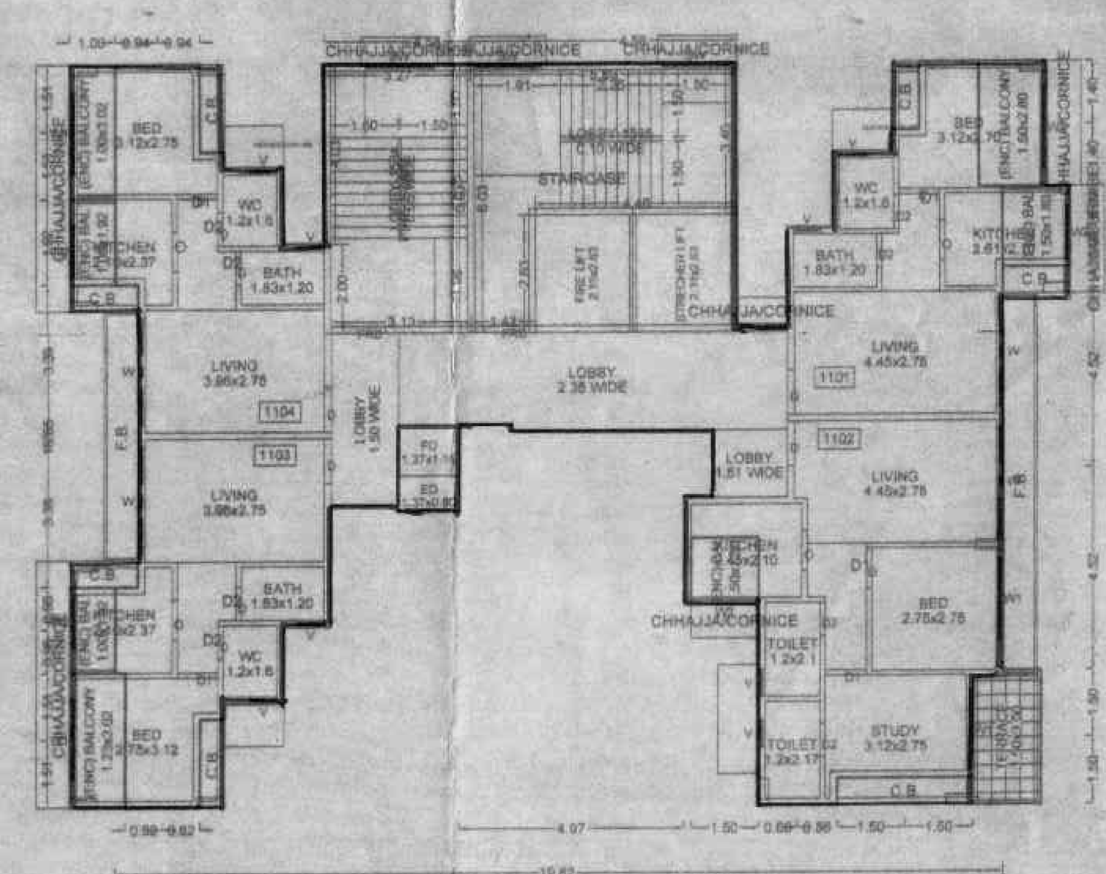

ELEVENTH FLOOR PLAN

FIFTH FLOOR PLAN

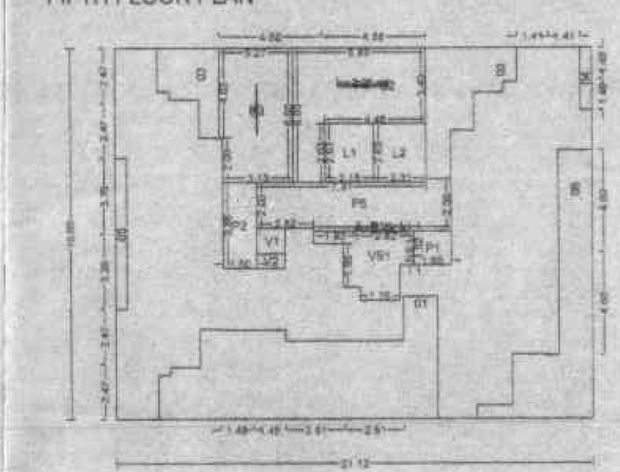

POLYGON	SIZE	AREA
A-Block	16.65 X 21.12	351.65
01	---	46.81
02	---	13.74
03	---	7.67
04	0.51 X 2.80	1.43
05	0.50 X 6.78	3.39
06	---	25.00
L1	2.15 X 2.63	5.67
L2	2.31 X 2.63	6.06
VS1	---	6.98
V1	1.15 X 1.25	1.44
V2	0.65 X 1.25	0.81
P1	1.52 X 1.65	2.50
P2	1.50 X 3.86	5.79
P3	0.05 X 2.25	0.11
P4	0.10 X 2.25	0.23
P5	---	18.79
S1	---	19.45
S2	---	23.76
Total	---	161.03

SIXTH FLOOR PLAN

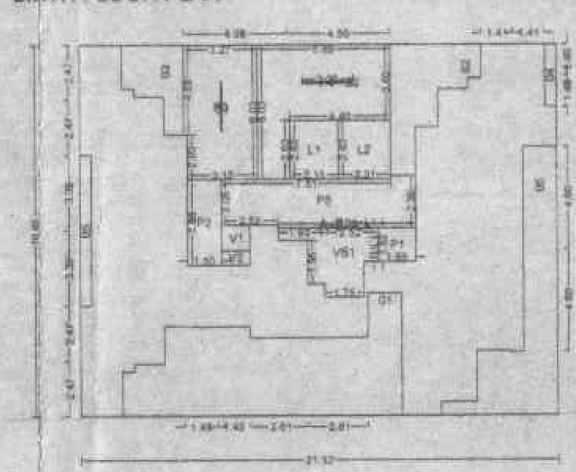

POLYGON	SIZE	AREA
A-Block	16.65 X 21.12	351.65
01	---	46.81
02	---	13.74
03	---	7.67
04	0.51 X 2.80	1.43
05	0.50 X 6.78	3.39
06	---	25.00
L1	2.15 X 2.63	5.67
L2	2.31 X 2.63	6.06
VS1	---	6.98
V1	1.15 X 1.25	1.44
V2	0.65 X 1.25	0.81
P1	1.52 X 1.65	2.50
P2	1.50 X 3.86	5.79
P3	0.05 X 2.25	0.11
P4	0.10 X 2.25	0.23
P5	---	18.79
S1	---	19.45
S2	---	23.76
Total	---	161.03

SEVENTH FLOOR PLAN

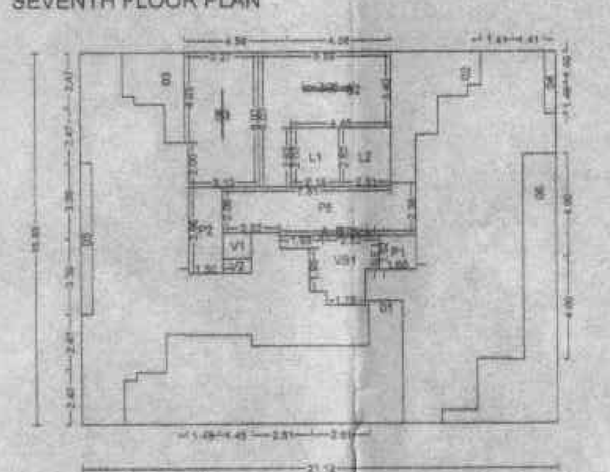

POLYGON	SIZE	AREA
A-Block	16.65 X 21.12	351.65
01	---	45.61
02	---	13.74
03	---	7.67
04	0.51 X 2.80	1.43
05	0.50 X 6.78	3.39
06	---	25.00
L1	2.15 X 2.63	5.67
L2	2.31 X 2.63	6.06
VS1	---	6.98
V1	1.15 X 1.25	1.44
V2	0.65 X 1.25	0.81
P1	1.52 X 1.65	2.50
P2	1.50 X 3.86	5.79
P3	0.05 X 2.25	0.11
P4	0.10 X 2.25	0.23
P5	---	18.79
S1	---	19.45
S2	---	23.76
Total	---	161.03

EIGHTH FLOOR PLAN

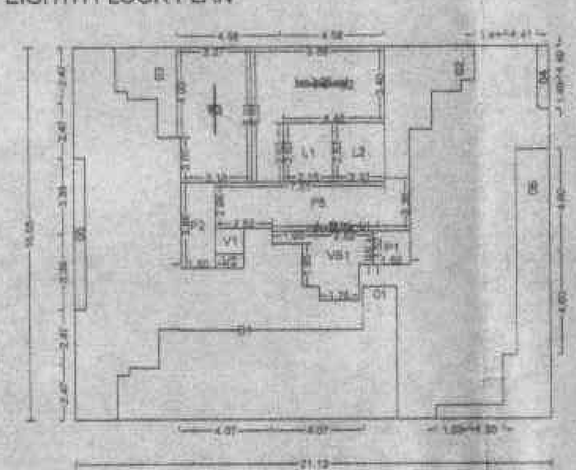

POLYGON	SIZE	AREA
A-Block	16.65 X 21.12	351.65
01	---	49.05
02	---	13.74
03	---	7.67
04	0.51 X 2.80	1.43
05	0.50 X 6.78	3.39
06	---	21.73
L1	2.15 X 2.63	5.67
L2	2.31 X 2.63	6.06
VS1	---	6.98
V1	1.15 X 1.25	1.44
V2	0.65 X 1.25	0.81
P1	1.52 X 1.65	2.50
P2	1.50 X 3.86	5.79
P3	0.05 X 2.25	0.11
P4	0.10 X 2.25	0.23
P5	---	18.79
S1	---	19.45
S2	---	23.76
B1	---	0.00
Total	---	161.03

NINTH FLOOR PLAN

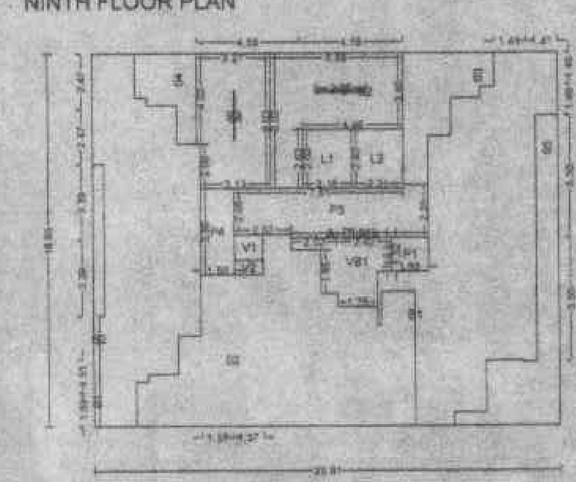

POLYGON	SIZE	AREA
A-Block	16.65 X 20.81	343.16
01	---	4.63
02	---	71.44
03	---	13.74
04	---	7.67
05	---	21.01
L1	2.15 X 2.63	5.67
L2	2.31 X 2.63	6.06
VS1	---	6.98
V1	1.15 X 1.25	1.44
V2	0.65 X 1.25	0.81
P1	1.52 X 1.65	2.50
P2	0.05 X 2.25	0.11
P3	0.10 X 2.25	0.23
P4	1.60 X 3.66	5.79
P5	---	18.79
S1	---	19.45
S2	---	23.76
B1	---	0.00
B2	---	0.00
Total	---	131.08

TENTH FLOOR PLAN

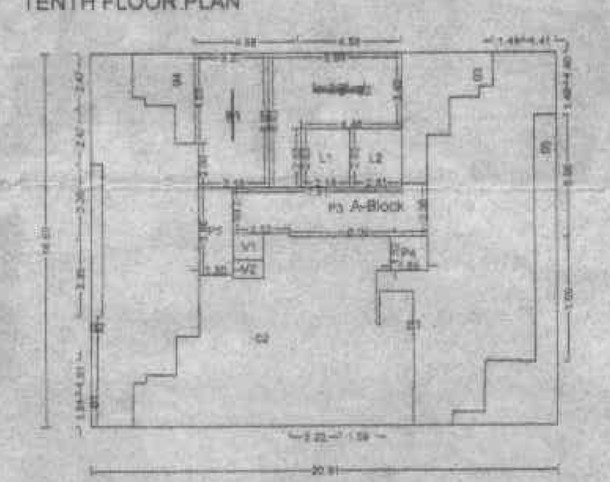

POLYGON	SIZE	AREA
A-Block	16.65 X 20.81	343.16
01	---	4.63
02	---	80.01
03	---	13.74
04	---	7.67
05	---	21.01
L1	2.15 X 2.63	5.67
L2	2.31 X 2.63	6.06
V1	1.15 X 1.37	1.57
V2	0.80 X 1.37	1.09
P1	0.05 X 2.25	0.11
P2	0.10 X 2.25	0.23
P3	---	18.79
P4	1.52 X 1.65	2.50
P5	1.50 X 3.86	5.79
S1	---	19.45
S2	---	23.76
B1	---	0.00
B2	---	0.00
Total	---	131.08

ELEVENTH FLOOR PLAN

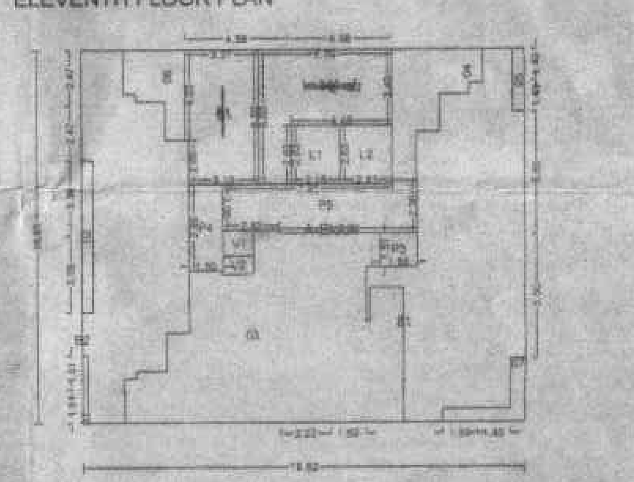

POLYGON	SIZE	AREA
A-Block	16.65 X 19.52	328.67
01	0.23 X 3.02	0.69
02	---	3.39
03	---	80.01
04	---	13.74
05	0.51 X 2.80	1.43
06	---	7.67
07	---	3.65
L1	2.15 X 2.63	5.67
L2	2.31 X 2.63	6.06
V1	1.15 X 1.37	1.57
V2	0.80 X 1.37	1.09
P1	0.05 X 2.25	0.11
P2	0.10 X 2.25	0.23
P3	1.51 X 1.66	2.50
P4	1.50 X 3.86	5.79
P5	---	18.79
S1	---	19.45
S2	---	23.76
B1	---	0.00
B2	---	0.00
Total	---	131.08

TWELFTH FLOOR PLAN

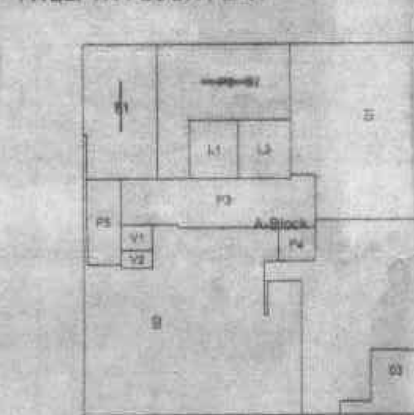

POLYGON	SIZE	AREA
A-Block	15.01 X 16.65	249.92
01	---	43.99
02	---	73.63
03	---	7.43
L1	2.15 X 2.63	5.67
L2	2.31 X 2.63	6.06
V1	1.15 X 1.37	1.57
V2	0.80 X 1.37	1.09
P1	0.05 X 2.25	0.11
P2	0.10 X 2.25	0.23
P3	---	18.79
P4	1.52 X 1.65	2.50
P5	1.50 X 3.86	5.79
S1	---	19.45
S2	---	23.76
Total	---	39.85

SEAL OF APPROVAL

APPROVED SUBJECT TO THE CONDITION MENTIONED IN the office letter

No. CIDCO/BP-16188/TPO(NM & K)/2016 1202

Dated 29-09-2016 10 JAN 2017

~~Sr. Planner~~/Asso.Planner(BP)
CIDCO of Maharashtra Ltd.
Raighad Bhavan, 4th Floor,
Plot No.4, Sector-11,
CBD-Belapur, Navi Mumbai.

BUILDING: 01 (A)

OWNER'S NAME

M/s. R.N.D Builders & Developers
For RND BUILDERS & DEVELOPERS
Partner

PROJECT INFORMATION

PLOT NO : 05 SECTOR NO. : 54
NODE : Dronagiri

PROJECT TYPE:

CONSULTANT NAME

Pradeep B. Dhore
Regd. No. : CA / 91 / 13873

DESIGNO

JOB NO.	DRG.NO.	SCALE	DRAWN BY	CHECKED BY
		1:100	RG	

INWARD NO. CIDCO/BP-16188/TPO(NM & K)/2016 29-09-2016
KEY NO. SHEET NO.

This is a system generated drawing as per the soft copy submitted by the Architect/ License Engineer